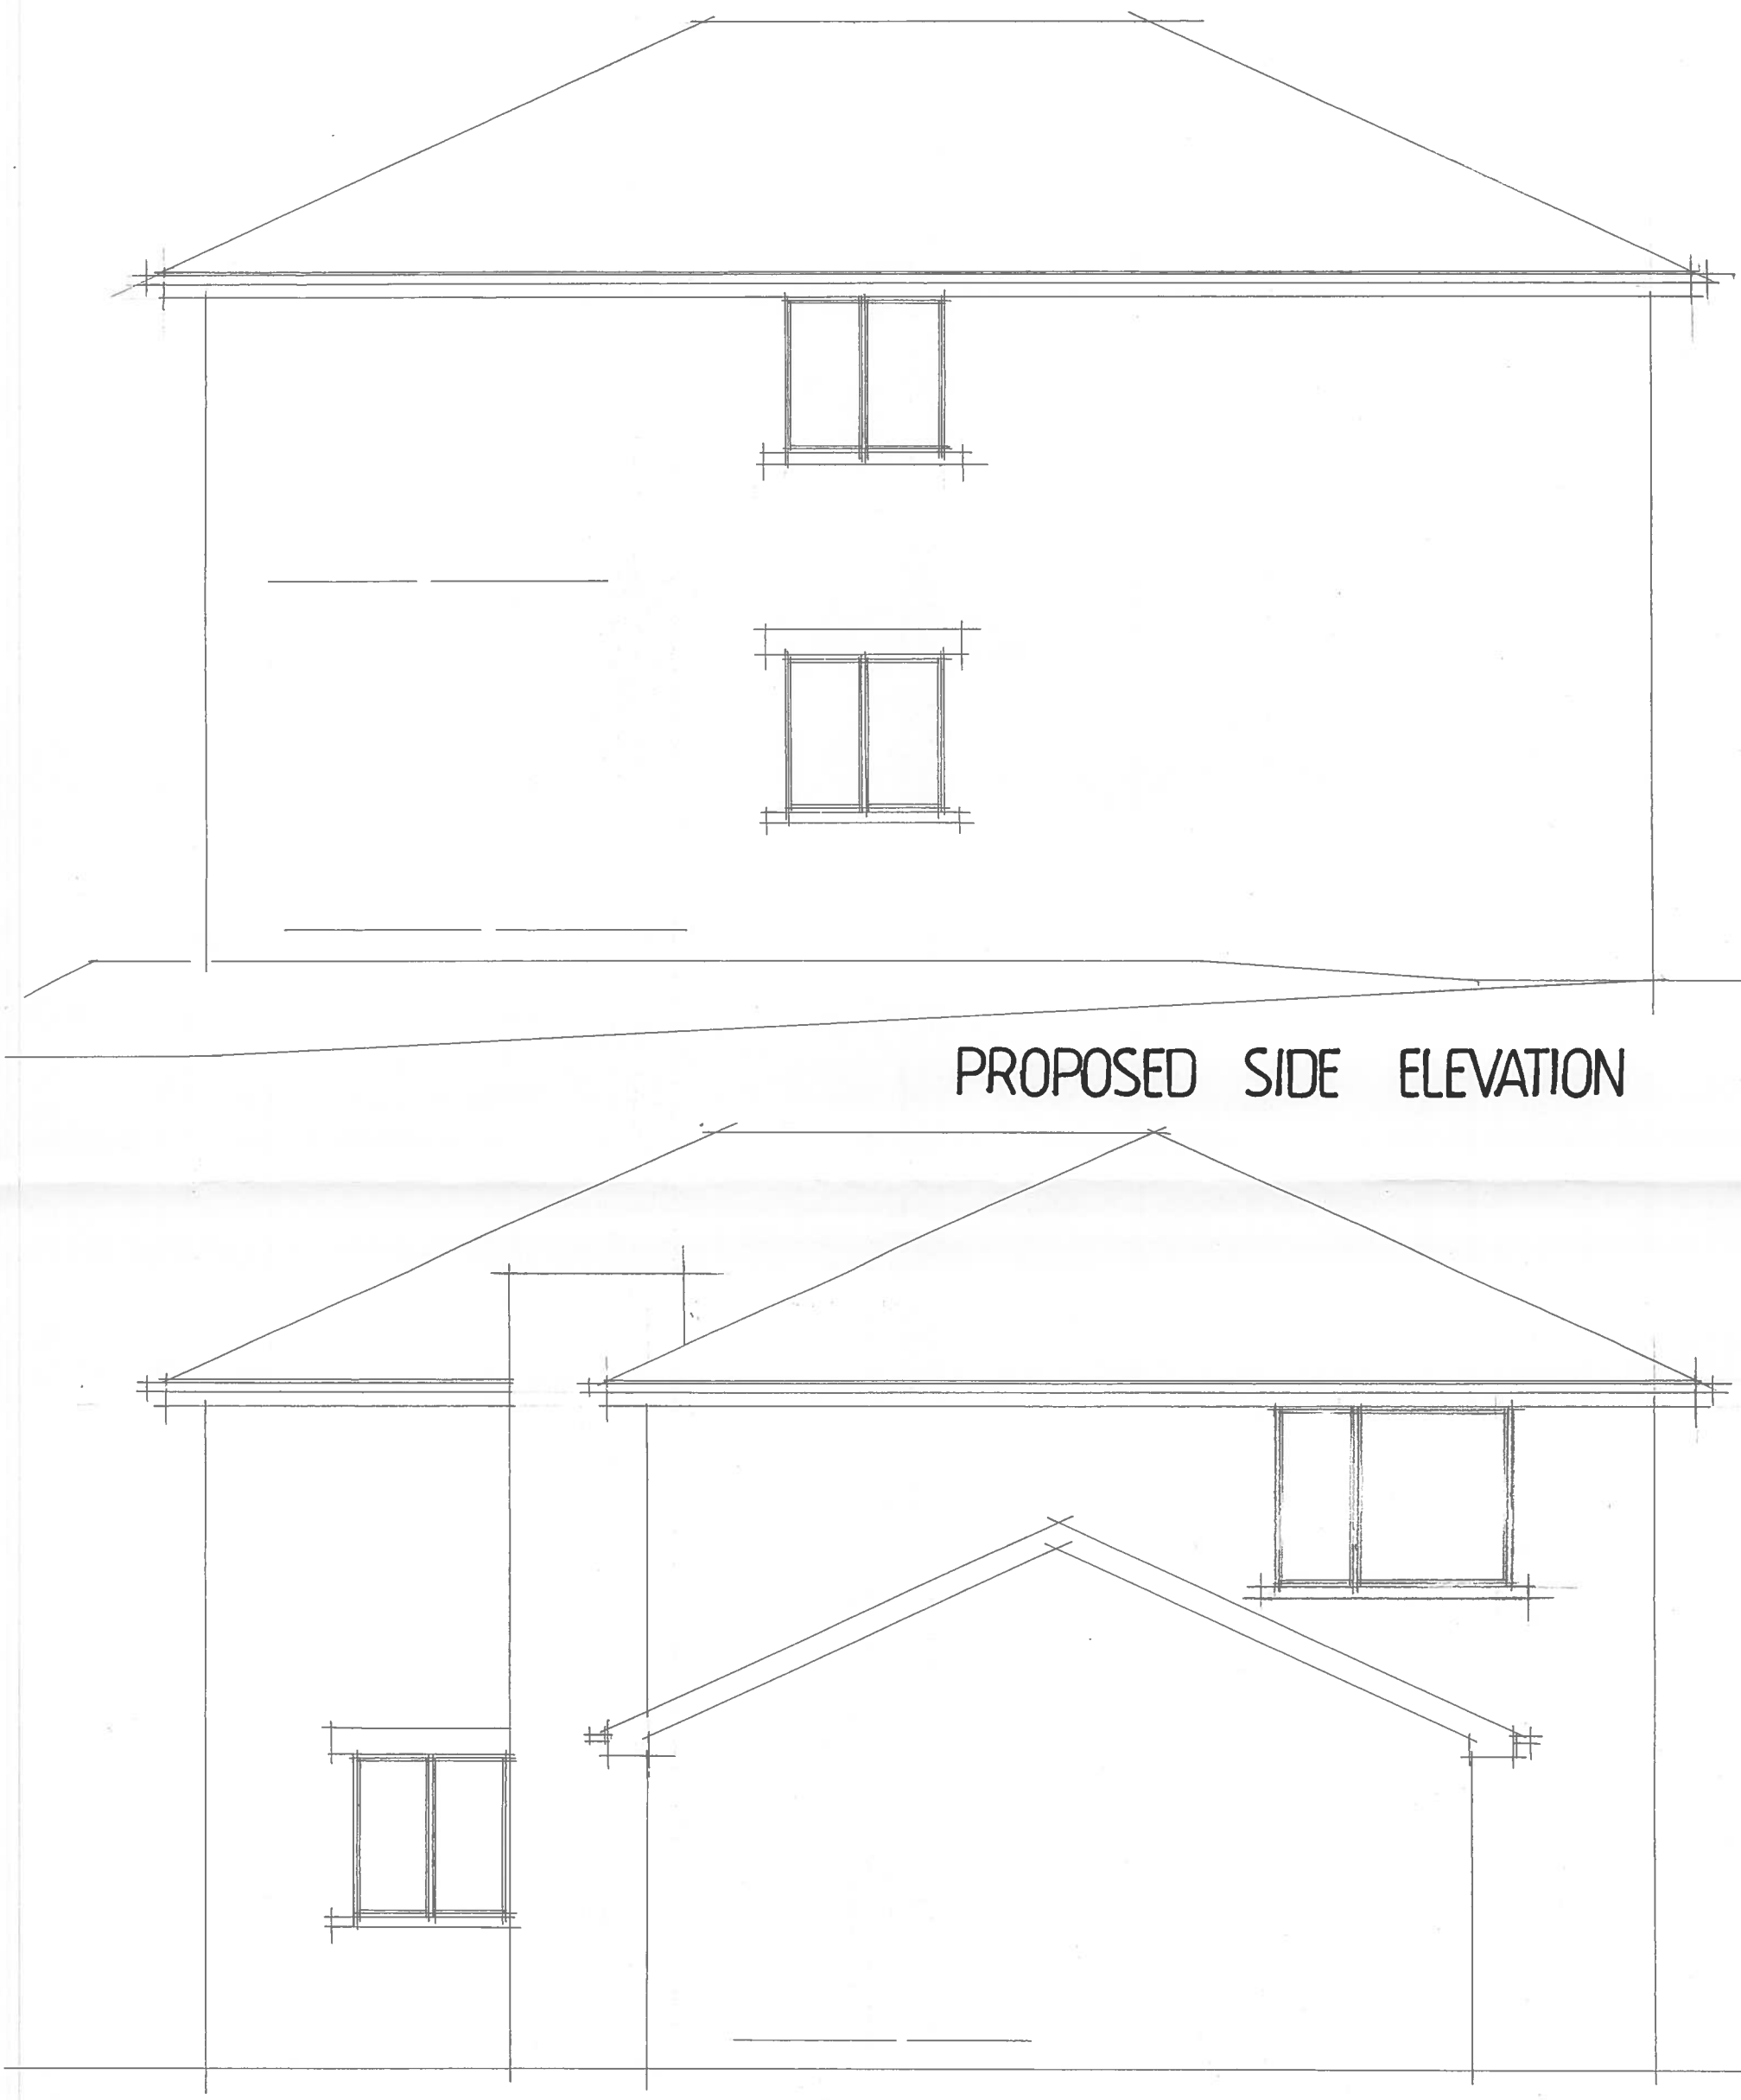


PROPOSED SIDE ELEVATION

PROPOSED SIDE ELEVATION

21 THE GHYLL
FIXBY HUDDERSFIELD

DRG NO 1710·9A SCALE 1:50