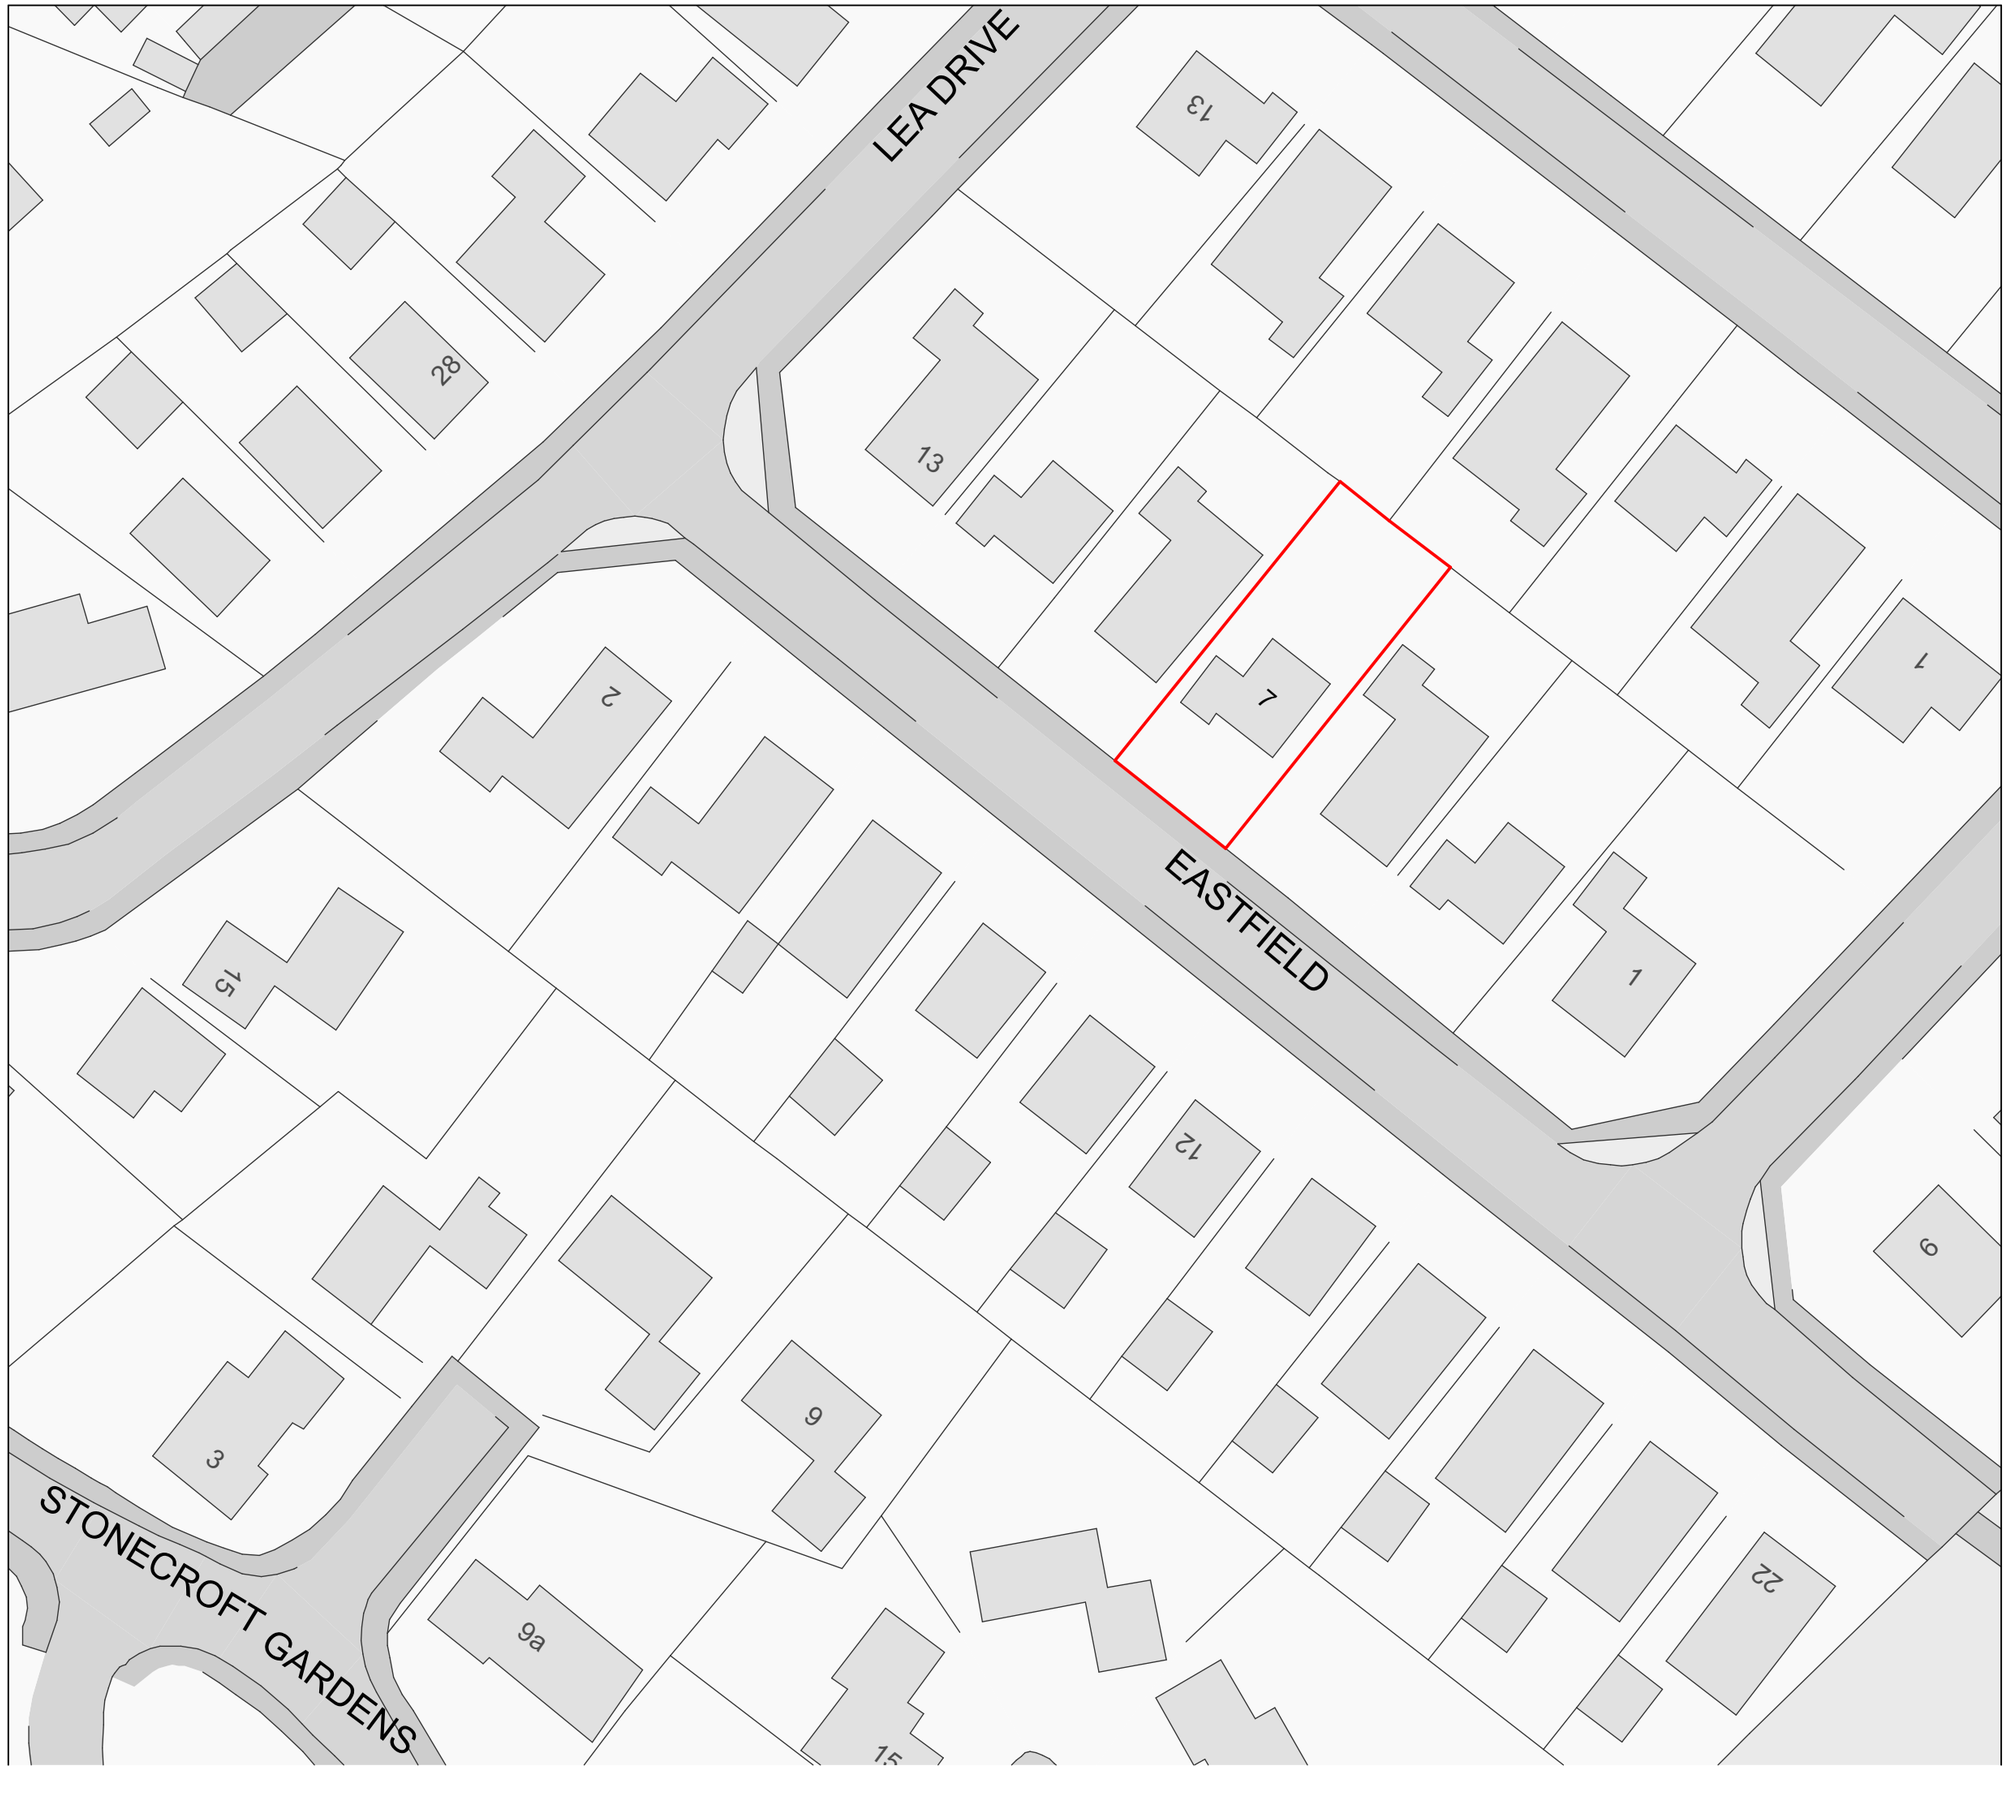


Notes

Do not scale from drawing, use figured dimensions only.

All dimensions must be checked and verified on site prior to commencement of work and architect to be notified of any discrepancies.

This drawing is intended to permit overall scheme proposals only and cannot be used for construction purposes without further information.

Rev		Drawn	Checked	Date

N

Job Title
7 Eastfield, Shepley, Huddersfield, HD8 8HB.

Client
Mr & Mrs A Horn

Status
Information

Company
AD

Drawing
Location Plan

Scale @ A3
1:500

Date
Feb 2017

Drawn
MH

Checked

Drawing No.
3126 (LP) 01

Revision

ONE17
ARCHITECTS & INTERIOR DESIGNERS

The Dyehouse, Armitage Bridge
Huddersfield, West Yorkshire HD4 7PD

T 01484 668 000 **F** 01484 668 001
E solutions@one17design.com

ONE17DESIGN.COM