THIS DRAWING TOGETHER WITH THE DESIGN IS THE PROPERTY AND COPYRIGHT OF MA'AN ARCHITECTURE AND MUST NOT BE REPRODUCED WITHOUT WRITTEN PERMISSION

ONLY FIGURED DIMENSIONS TO BE USED
SCALED DIMENSIONS TO BE CHECKED WITH EXCLUSIVE MA'AN ARCHITECTURE

EXISTING BUILDING DIMENSIONS ARE FOR INDICATION ONLY AND SHOULD BE PHYSICALLY CHECKED ON SITE PRIOR TO WORK COMMENCING

PARTY WALL SURVEYOR..... NOT REQUIRED
PLANNING SUPERVISOR..... NOT REQUIRED
M&E ENGINEER ..... NOT REQUIRED
STRUCTURAL ENGINEER..... NOT REQUIRED

PLANNING APPLICATION



SCAR LANE ELEVATION

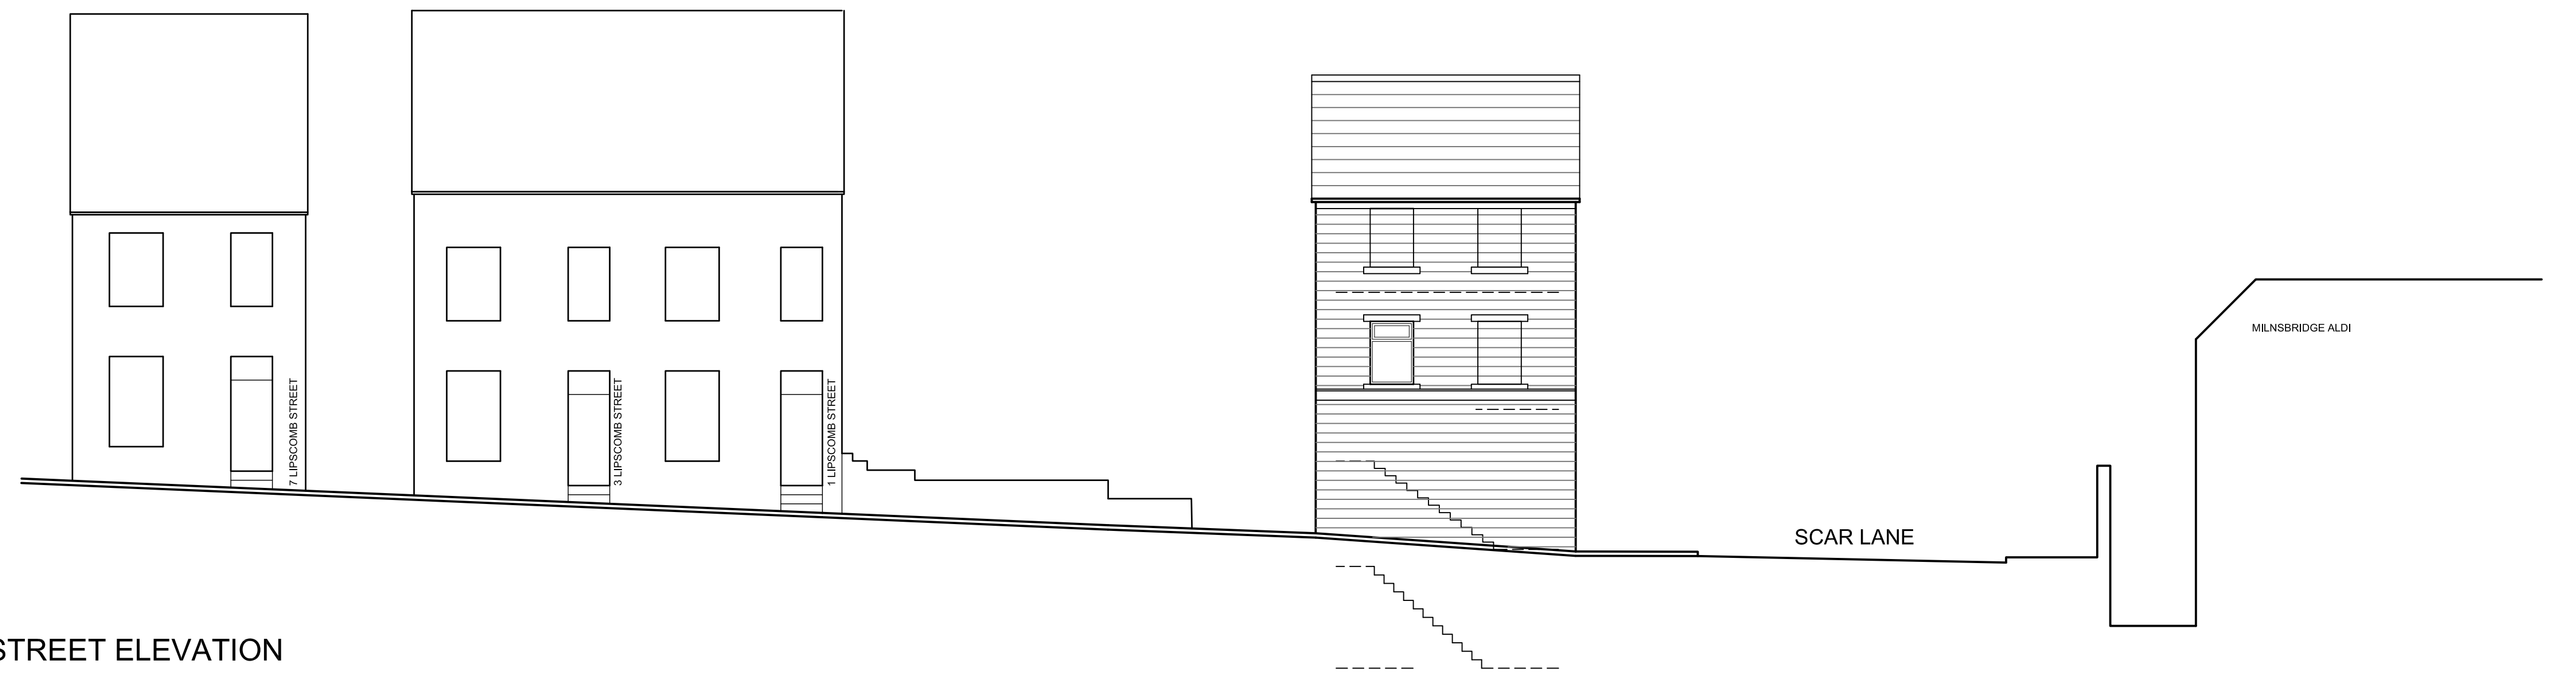

LIPSCOMB STREET ELEVATION

Rev

MA'AN ARCHITECTURE
80 BUTTERNAB ROAD
BEAUMONT PARK
HUDDERSFIELD
TEL: 07808 182001

Client	BRIDGE SCHOOL WEAR		
Job title	PROPOSED EXTENSION AT: 4-8 SCAR LANE MILNSBRIDGE HUDDERSFIELD		
Drawing	655-03 CONTEXTUAL ELEVATIONS		
Scale	1:100 @ A1		
Date	NOV 2016	**Revision**	G