


AS EXISTING ELEVATION A

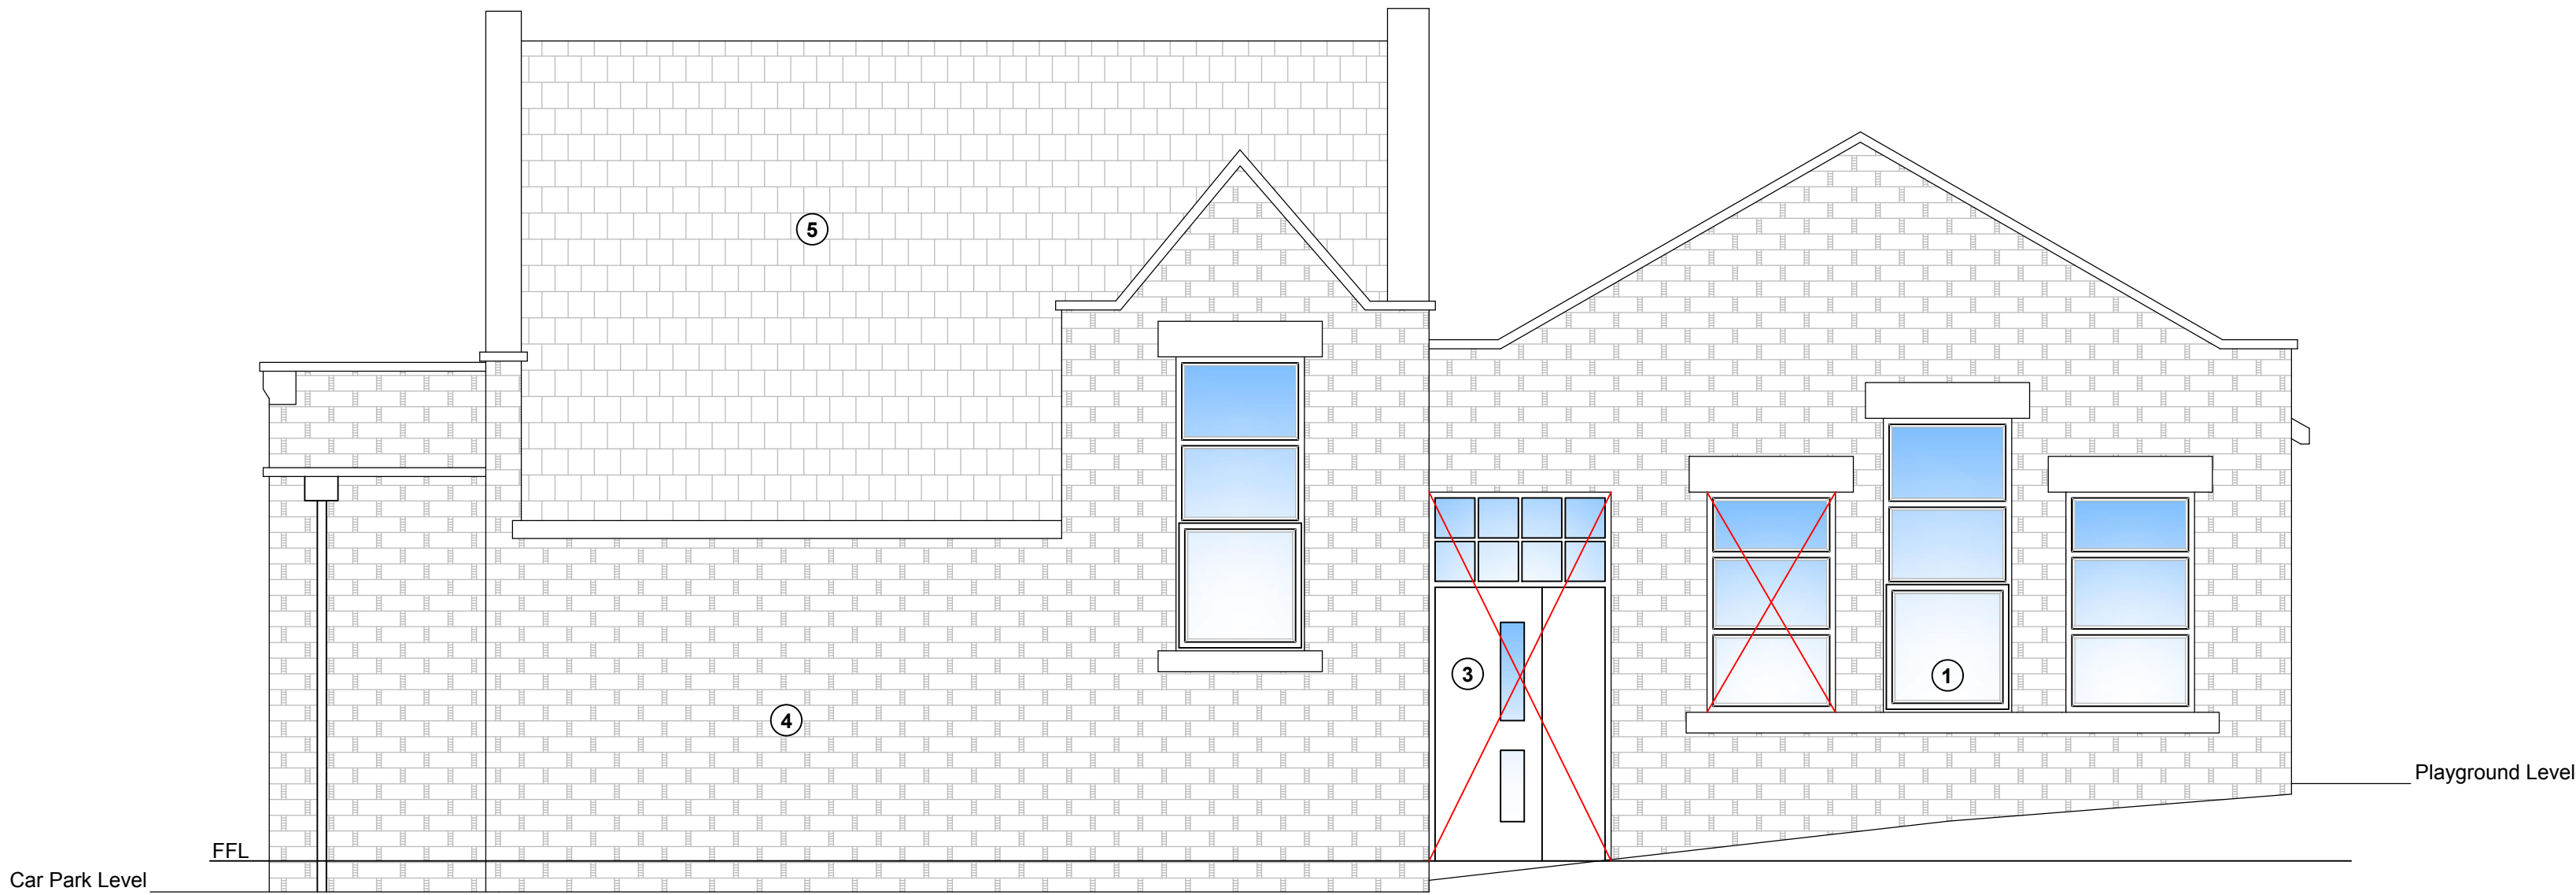

AS EXISTING ELEVATION B



Note:
Contractor is to verify all dimensions and levels on site prior to site works commencement. Under no circumstances are any dimensions or levels to be scaled from this drawing number for the purpose of manufacturing components. Contractor to report any discrepancies to the Designer.

EXISTING MATERIALS KEY:

- ① uPVC double glazed windows (White).
- ② uPVC entrance doors (Blue).
- ③ Painted timber entrance door (Blue).
- ④ Stone external masonry (Natural).
- ⑤ Natural slate roof covering (Grey).
- ⑥ Ventilation Louvers (Black).

REVISION	DESCRIPTION			DATE
-	PLANNING			20/03/17
SCALE	1:50		SIGNATURE	DATE
ORIGINAL SIZE	A1	DRAWN	MAB	MAR 2017
		CHECKED	MB	MAR 2017
		APPROVED	MB	MAR 2017
This drawing is copyright and may not be reproduced or made use of unless expressly agreed by Bradbury Consulting Ltd				
CLIENT	The Board of Governors Birstall Primary Academy Chapel Lane Birstall Batley West Yorkshire WF17 9EJ			
PROJECT	Hall Building Internal Remodelling Works			
BRADBURY CONSULTING Beech Lane, Wilmslow, Cheshire, SK9 5ER WEB: www.bradbury-consulting.co.uk TEL: 01625 522 209				
TITLE	AS EXISTING ELEVATIONS A & B			
JOB NUMBER	2016.041			
DRAWING NUMBER	2016.041.PL02			