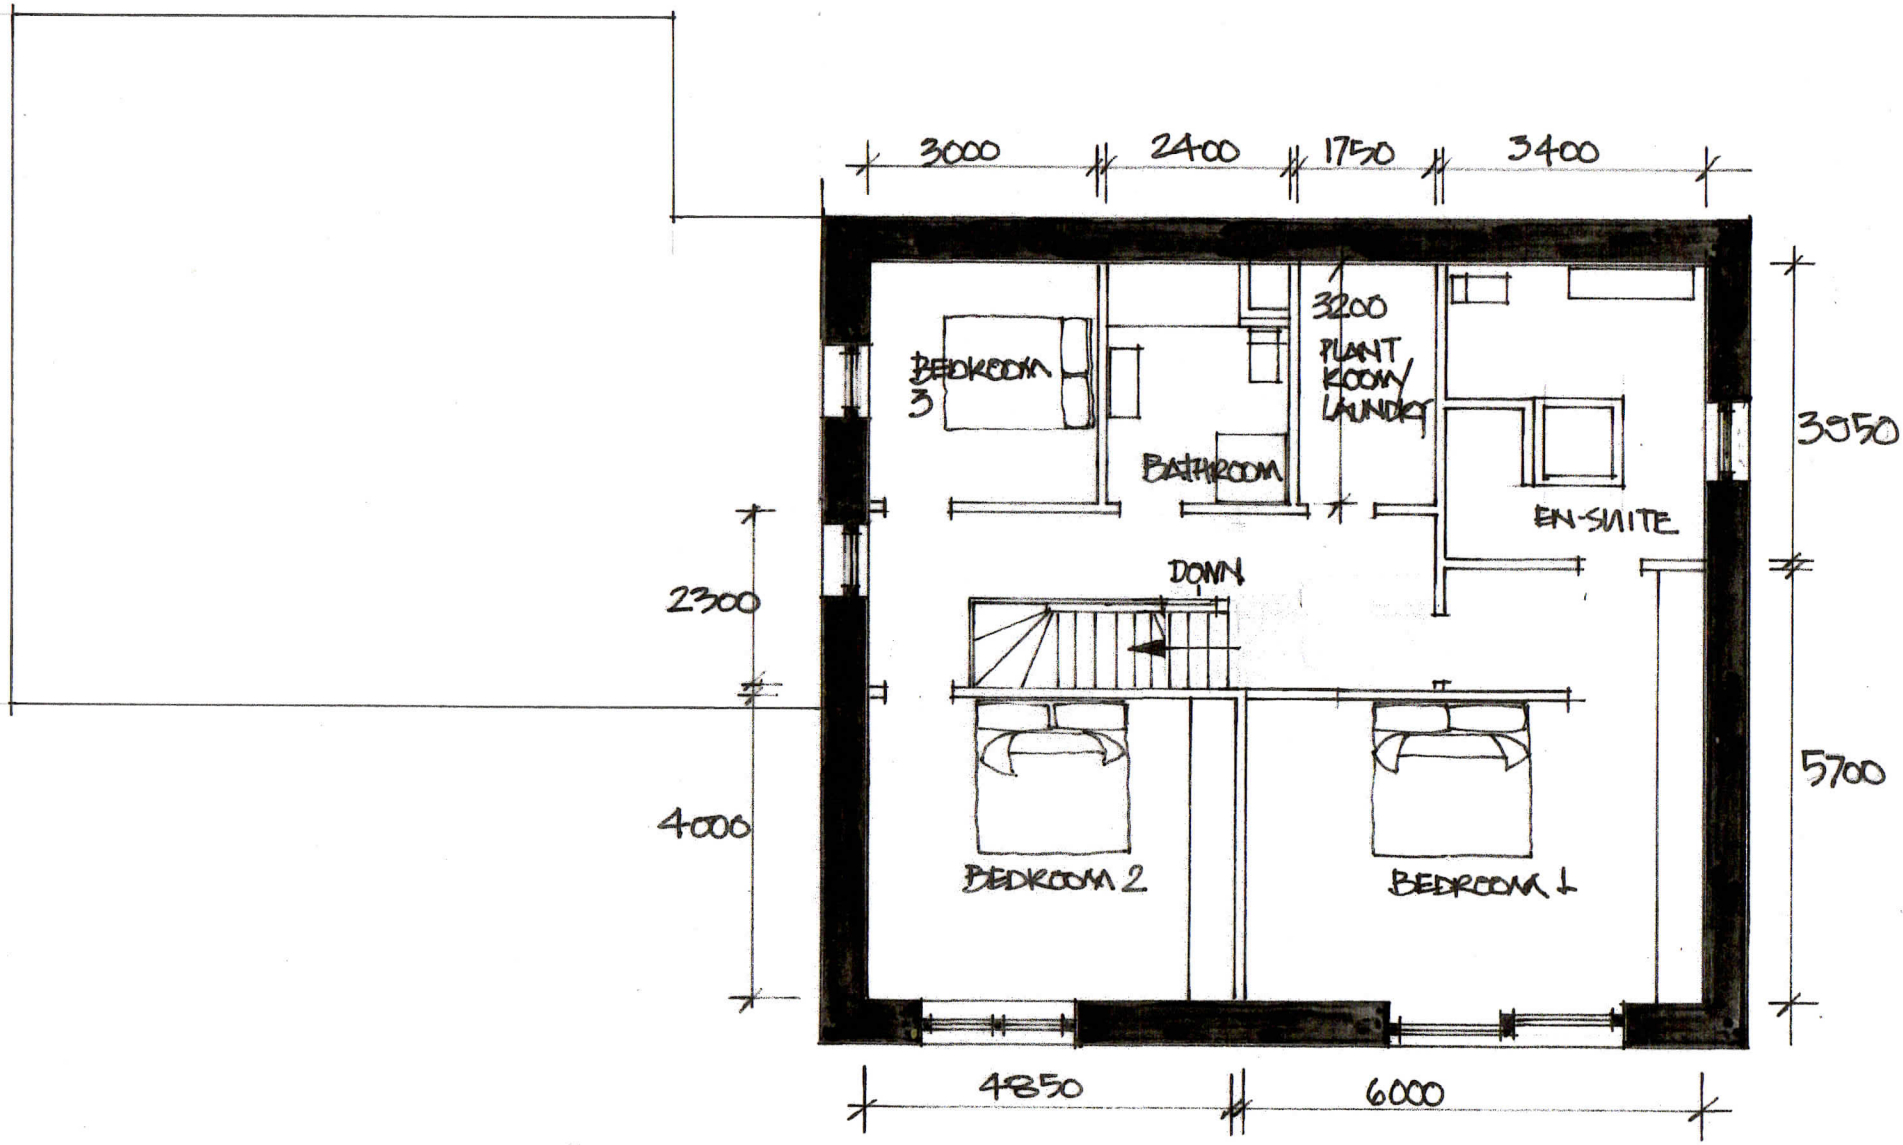

PROPOSED PASSIVHAUS
PLOT 2 TO REAR OF 50 FAR BANK,
SHELLEY, HUDDERSFIELD.

FIRST FLOOR PLAN. SCALE 1:100.

DRWG NO.
2017/1/4