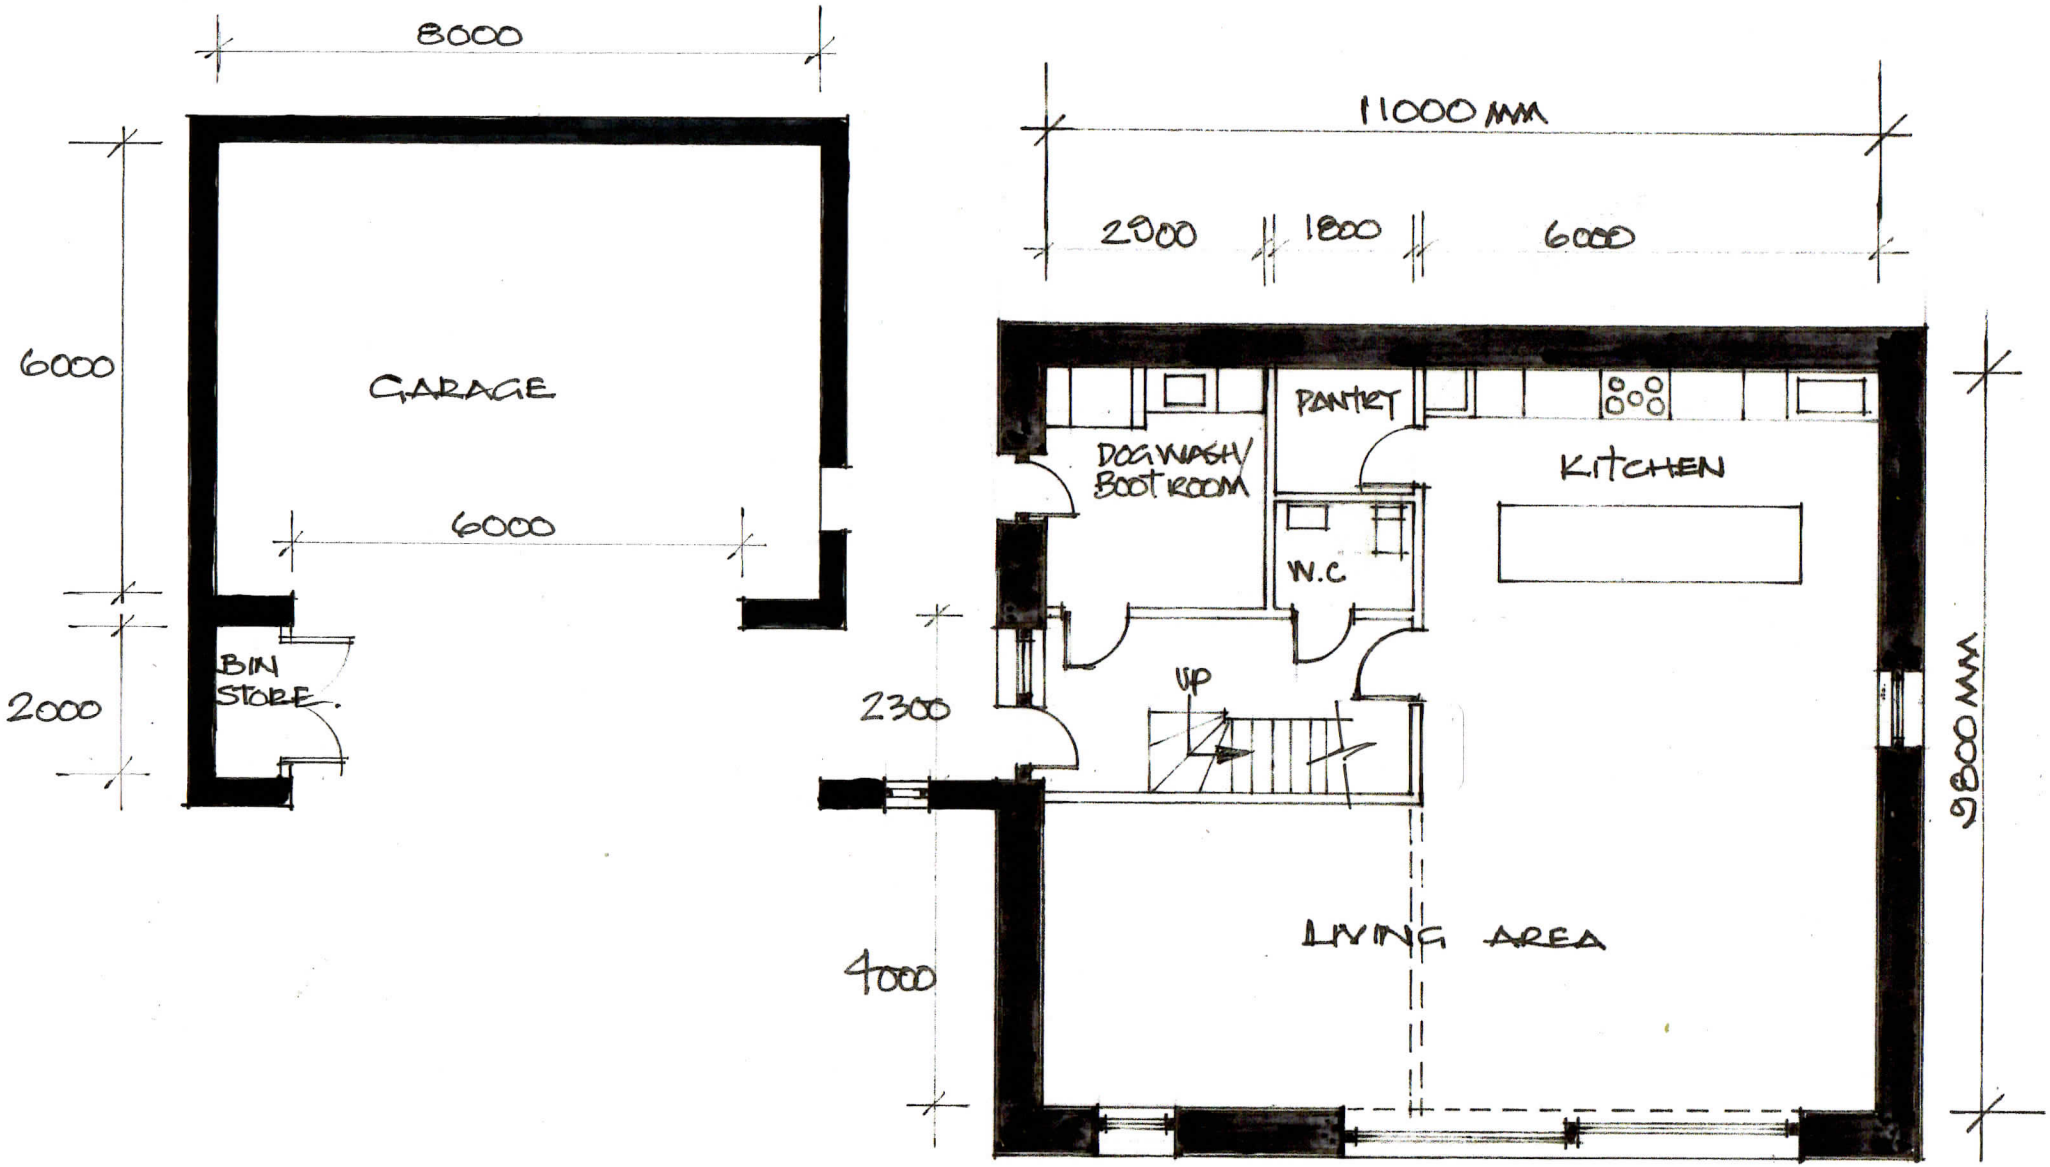

PROPOSED PASSIVHAUS
PLOT 2 TO REAR OF 59 FAR BANK,
SHELLEY. HUDDERSFIELD.

GROUND FLOOR PLAN. SCALE 1:100

DRWG No.
2017/1/3.