RED LANE.

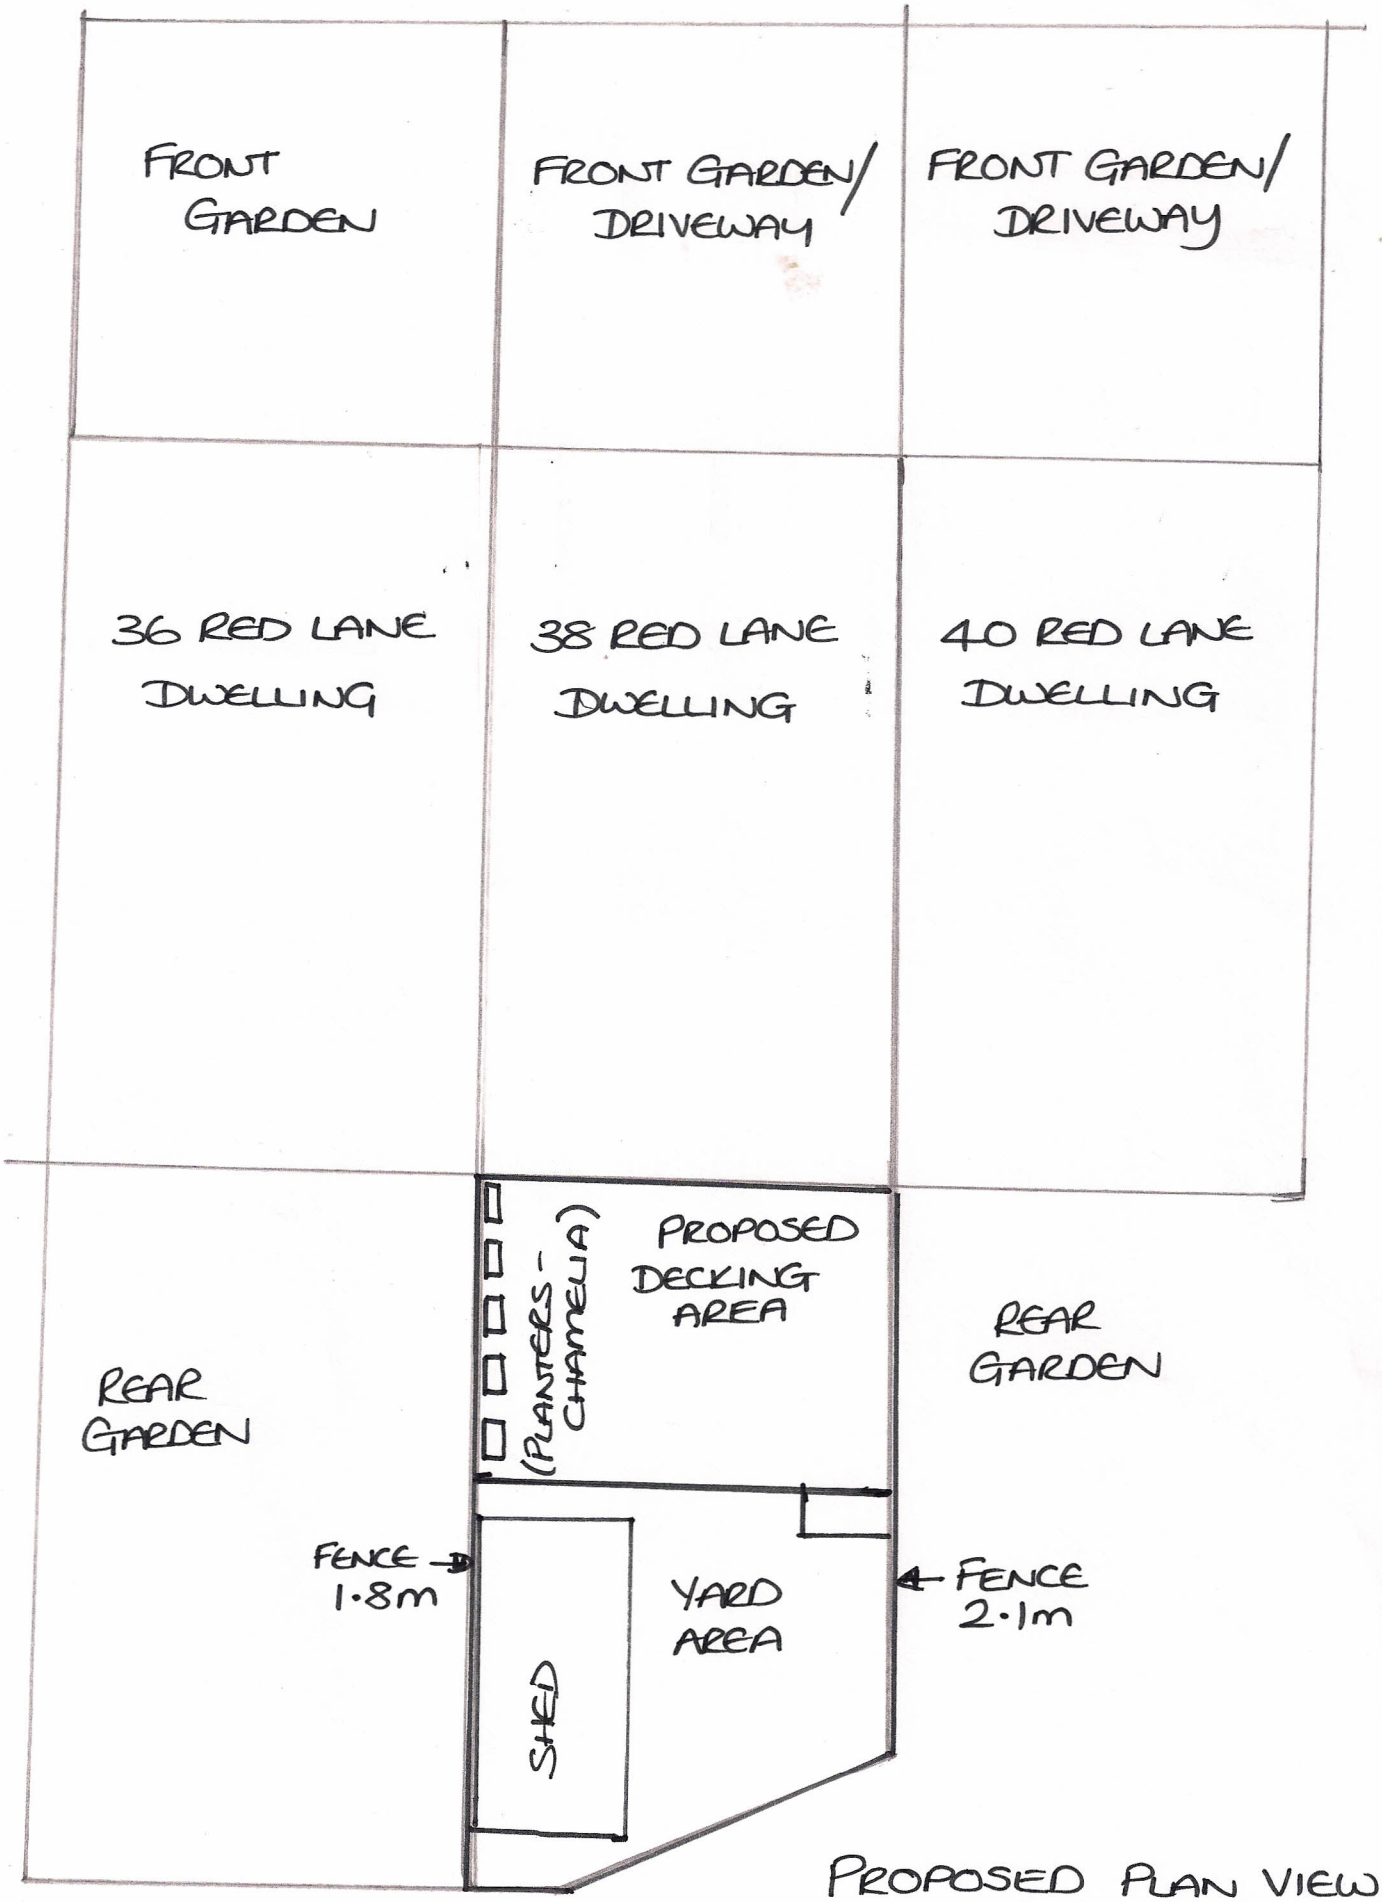

PROPOSED PLAN VIEW
SCALE 1:100