NB *Do not scale*

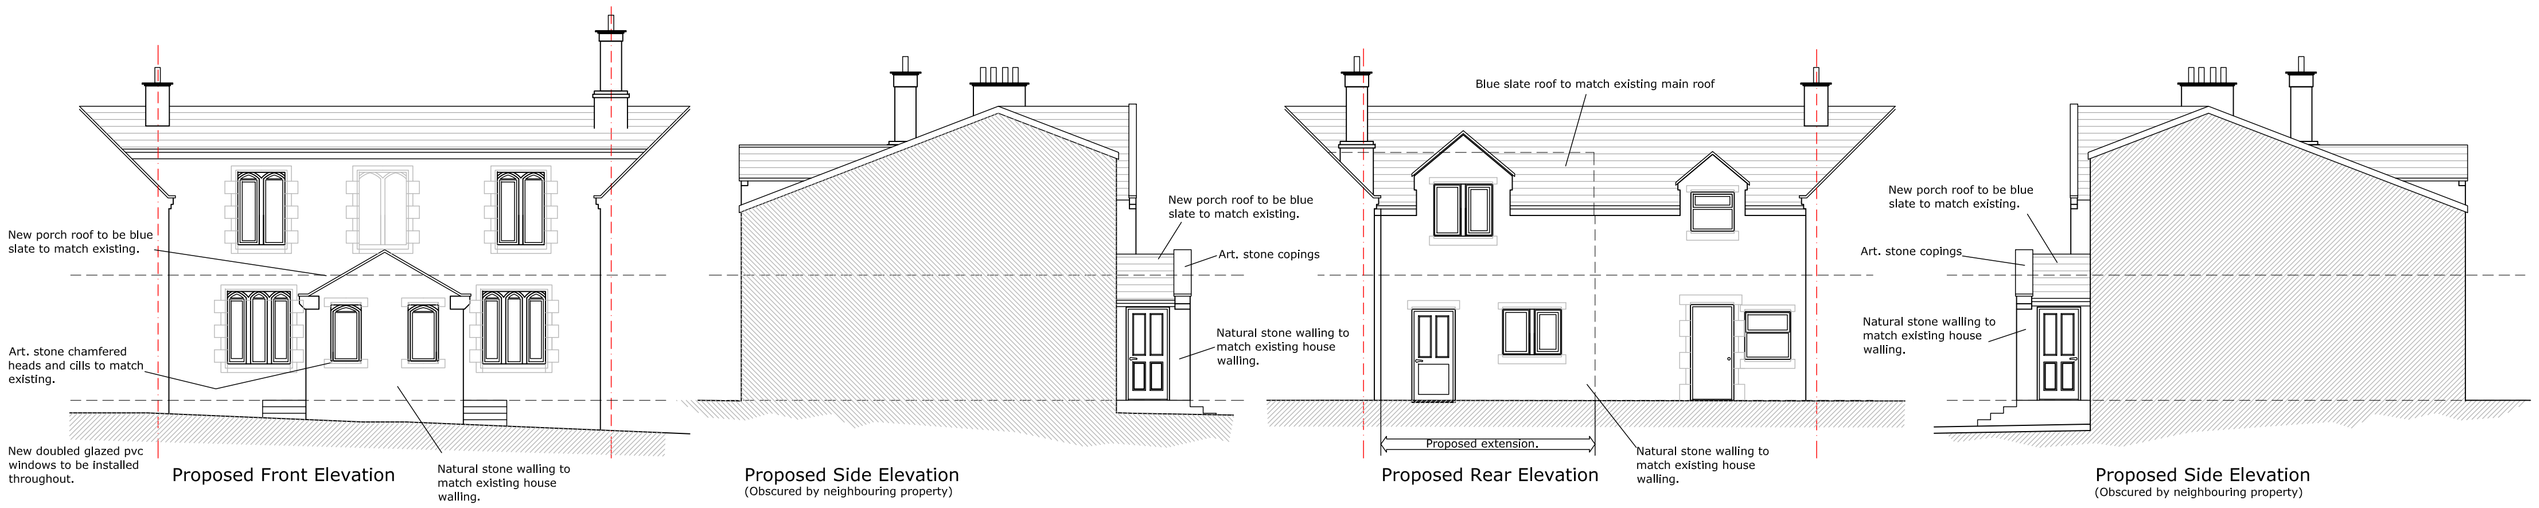

Proposed Front Elevation

Proposed Side Elevation
(Obscured by neighbouring property)

Proposed Rear Elevation

Proposed Side Elevation
(Obscured by neighbouring property)

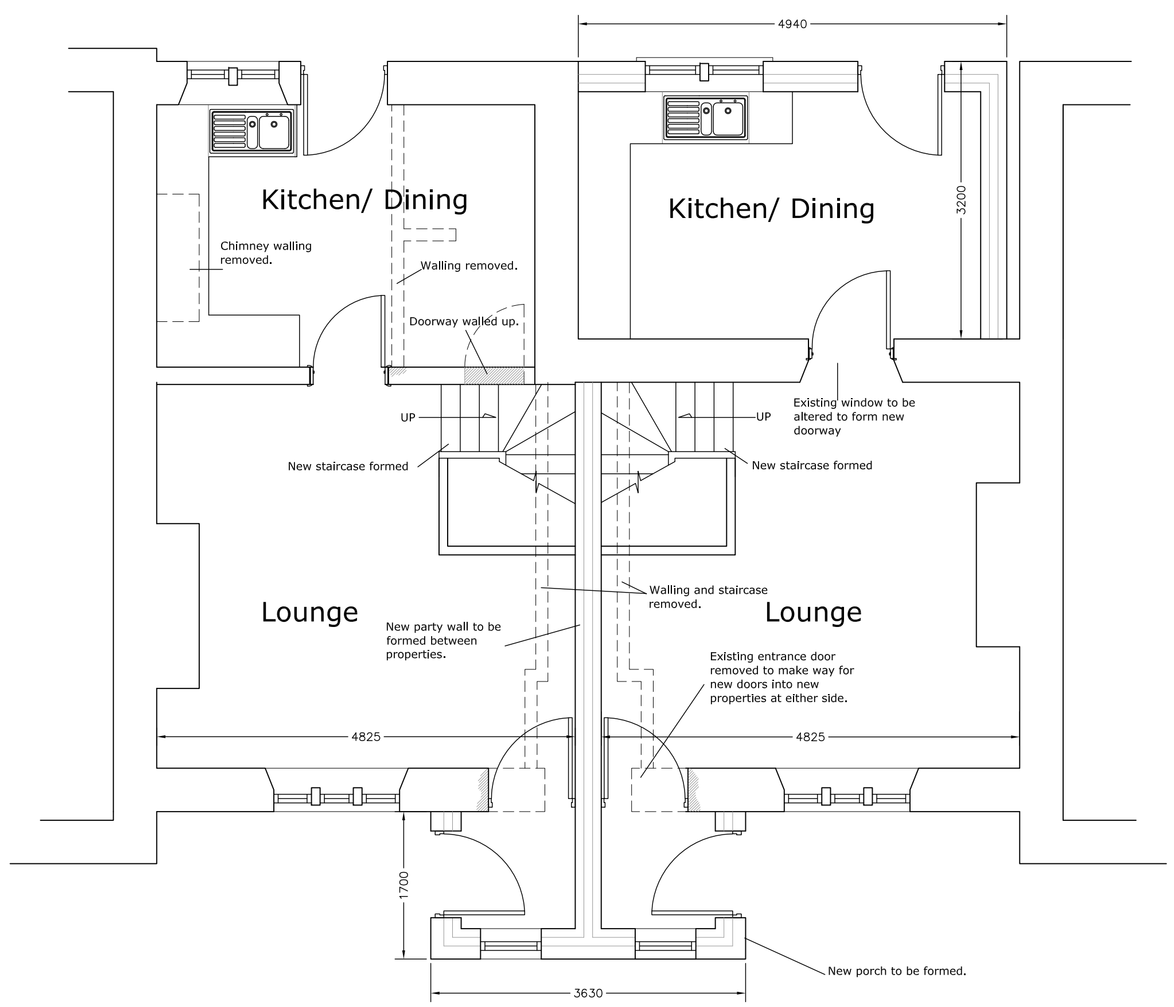

Proposed Ground Floor Plan

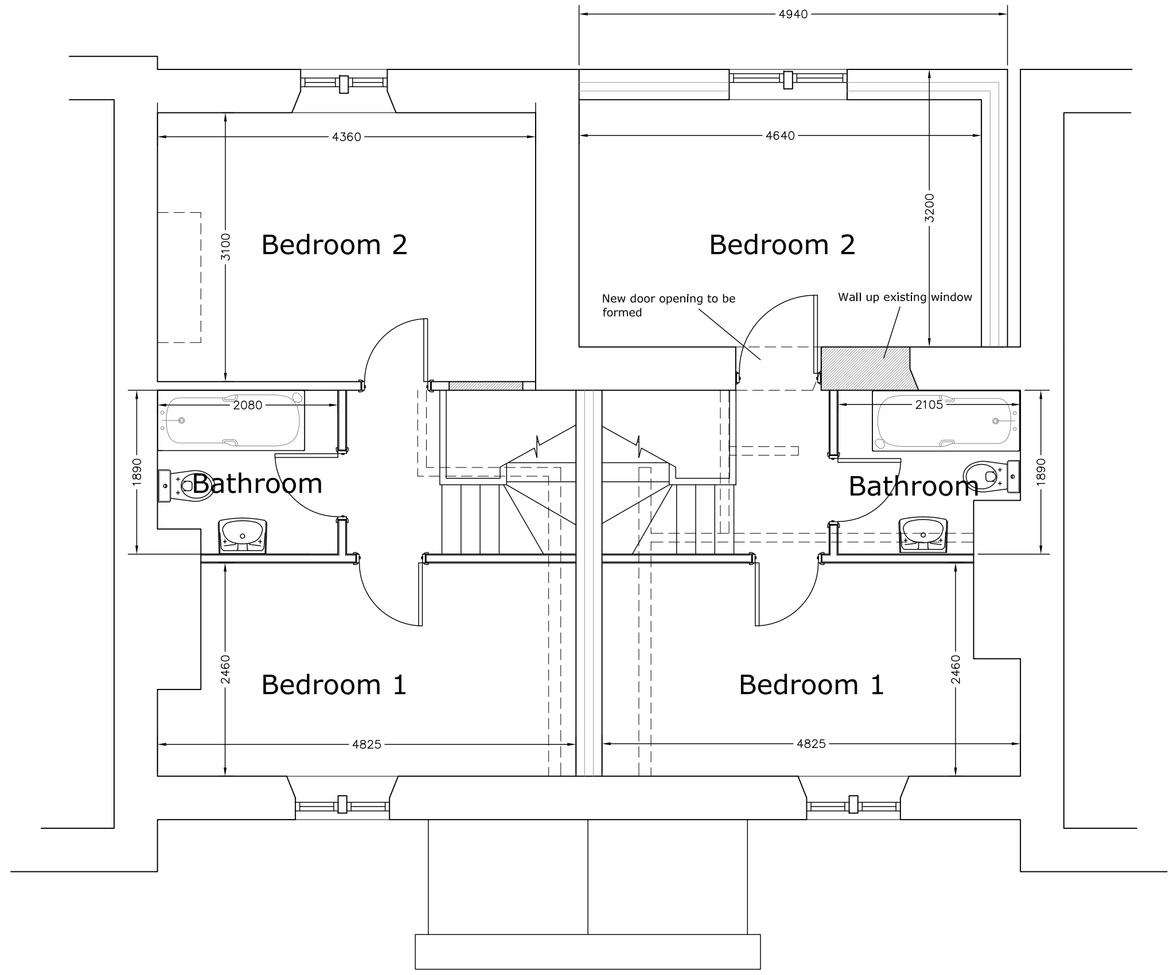

Proposed First Floor Plan

Rev.	Description

Location.
44 Scar Lane
Milnsbridge
Huddersfield
HD3 4PN

Title. Plans & Elevations as Proposed

Scale.	Dwg No.	Revision.
1:50 &1:100@ A1	17320-P04	–

PLANNING fineline architectural design
baildon hall
baildon
shipley
west yorkshire
bd17 6nh
www.fineline-design.co.uk
tel: 01274 530990