

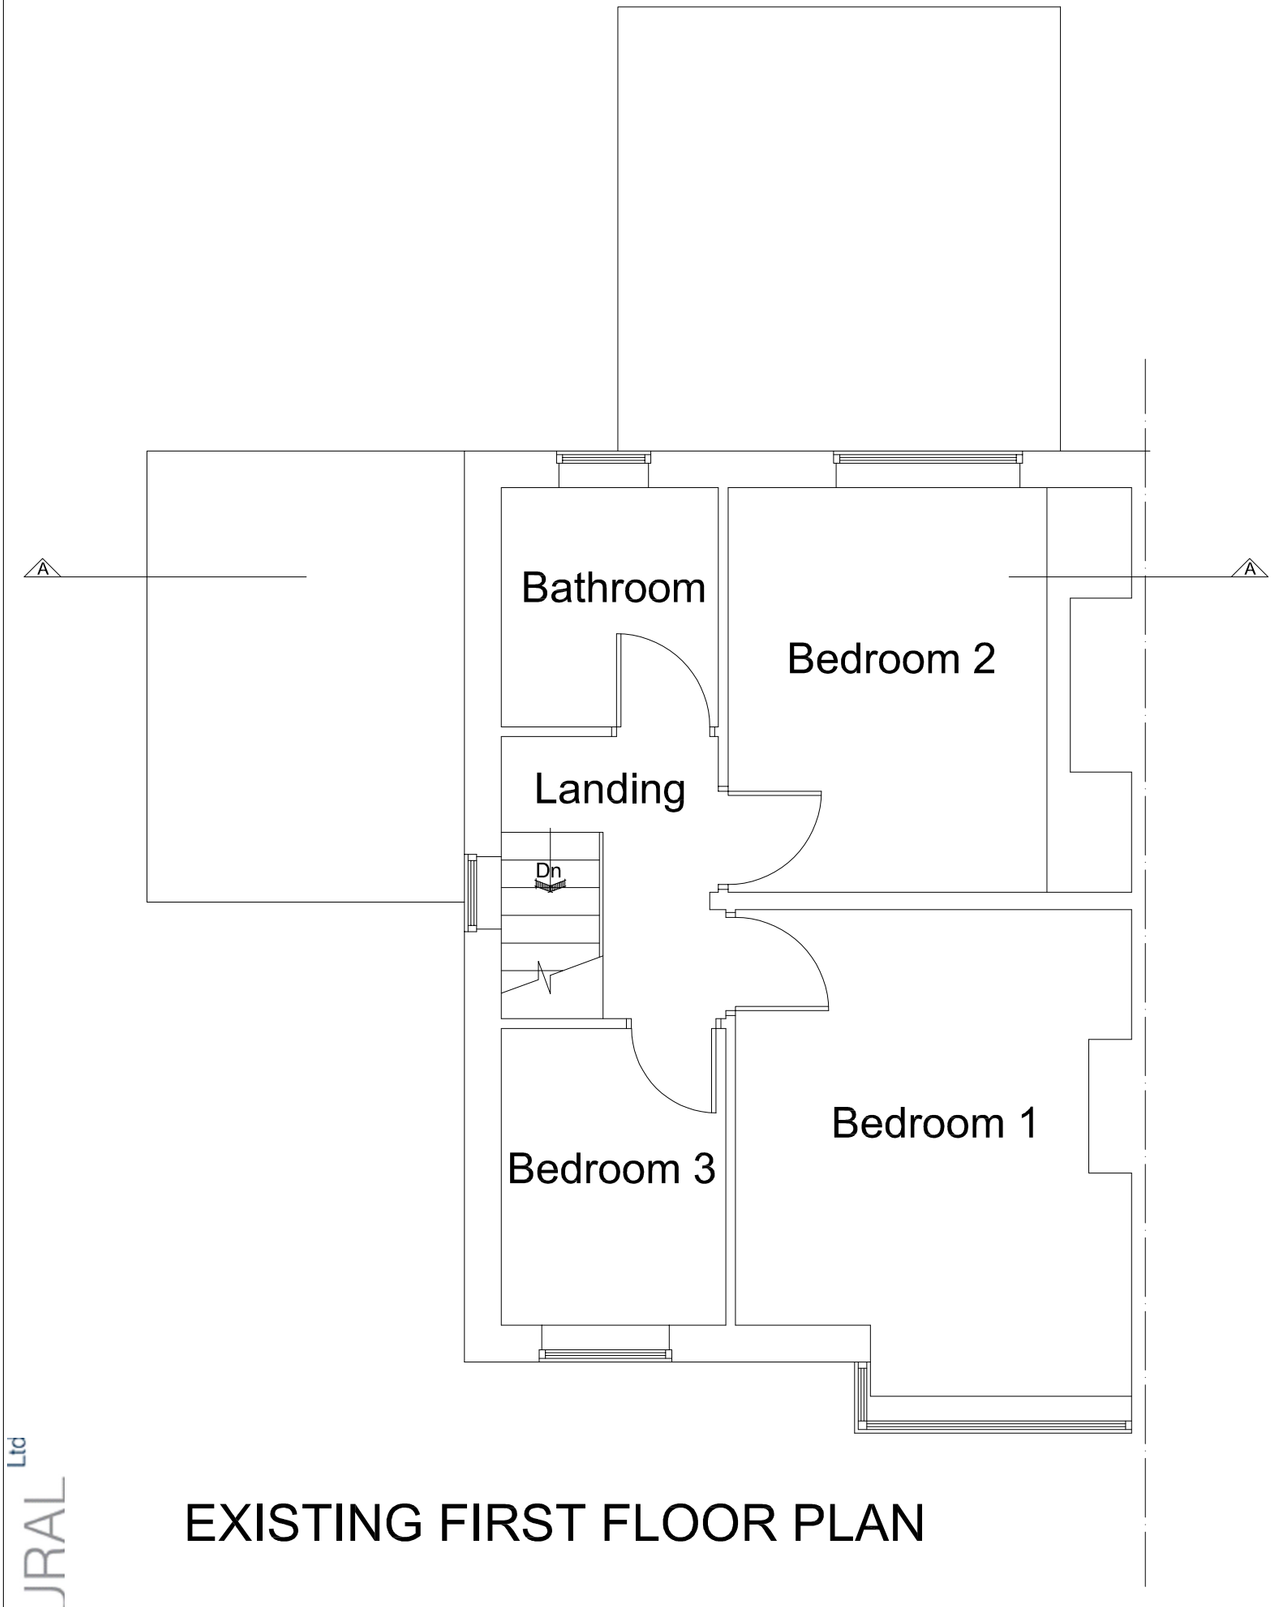



EXISTING FIRST FLOOR PLAN

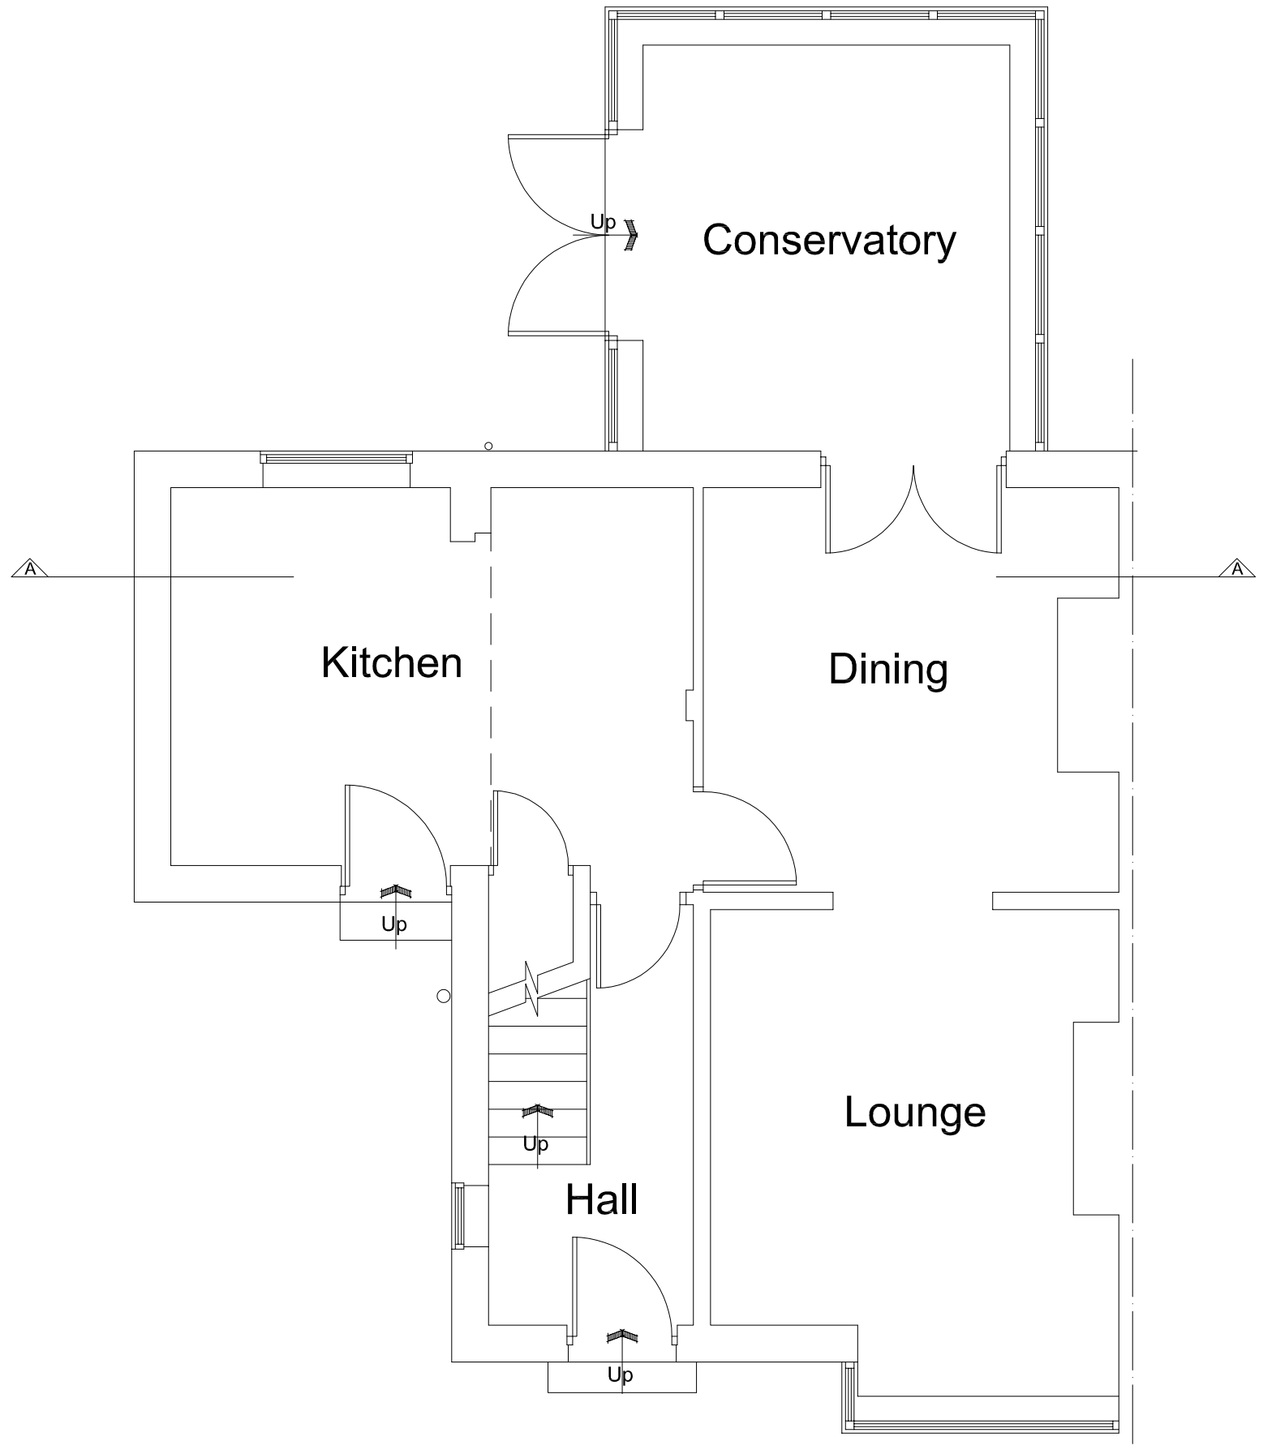


EXISTING GROUND FLOOR PLAN

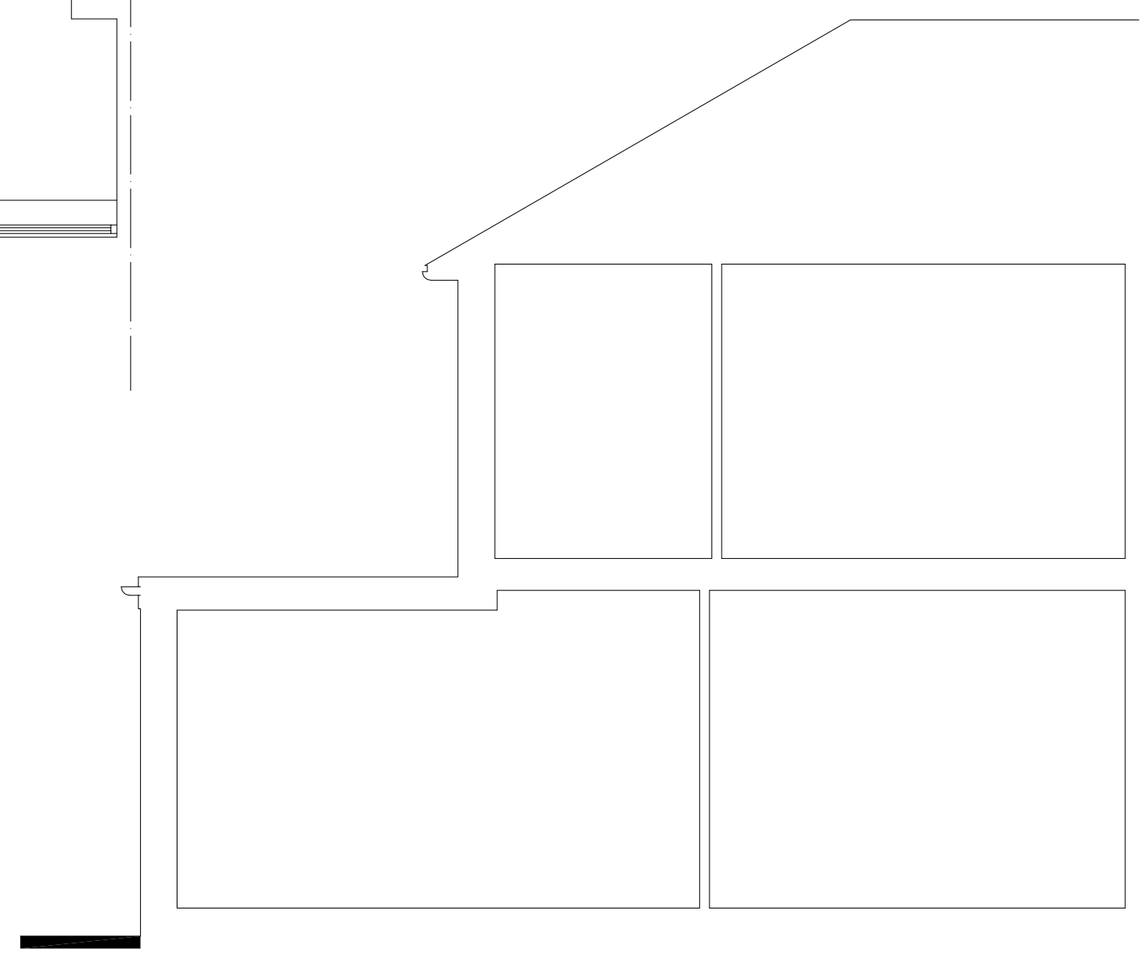

EXISTING SECTION A-A

1:50

0.5m 1m 2m 3m 4m 5m 6m 7m

PAUL MATTHEWS ARCHITECTURAL Ltd

ARCHITECTURE | PLANNING | DESIGN

Malkin Farm
Brow Lane
Holmfirth
HD9 2RJ
07946872499
paul@paulmatthewsarchitectural.co.uk
www.paulmatthewsarchitectural.co.uk

Company Registration Number: 09898149 – Company Registered in England and Wales

Project

Erection of First Floor Extension at 13 The Grove, Fartown, Huddersfield, HD2 1BL.

Client

Mr & Mrs Douglas

Drawing Title/Issue

Existing Floor Plans & Section A - A

| scale | date | sheet size | dwg. no. |
|---|---|---|---|
| 1:50 | 03/17 | A2 | 17/327/03 |

