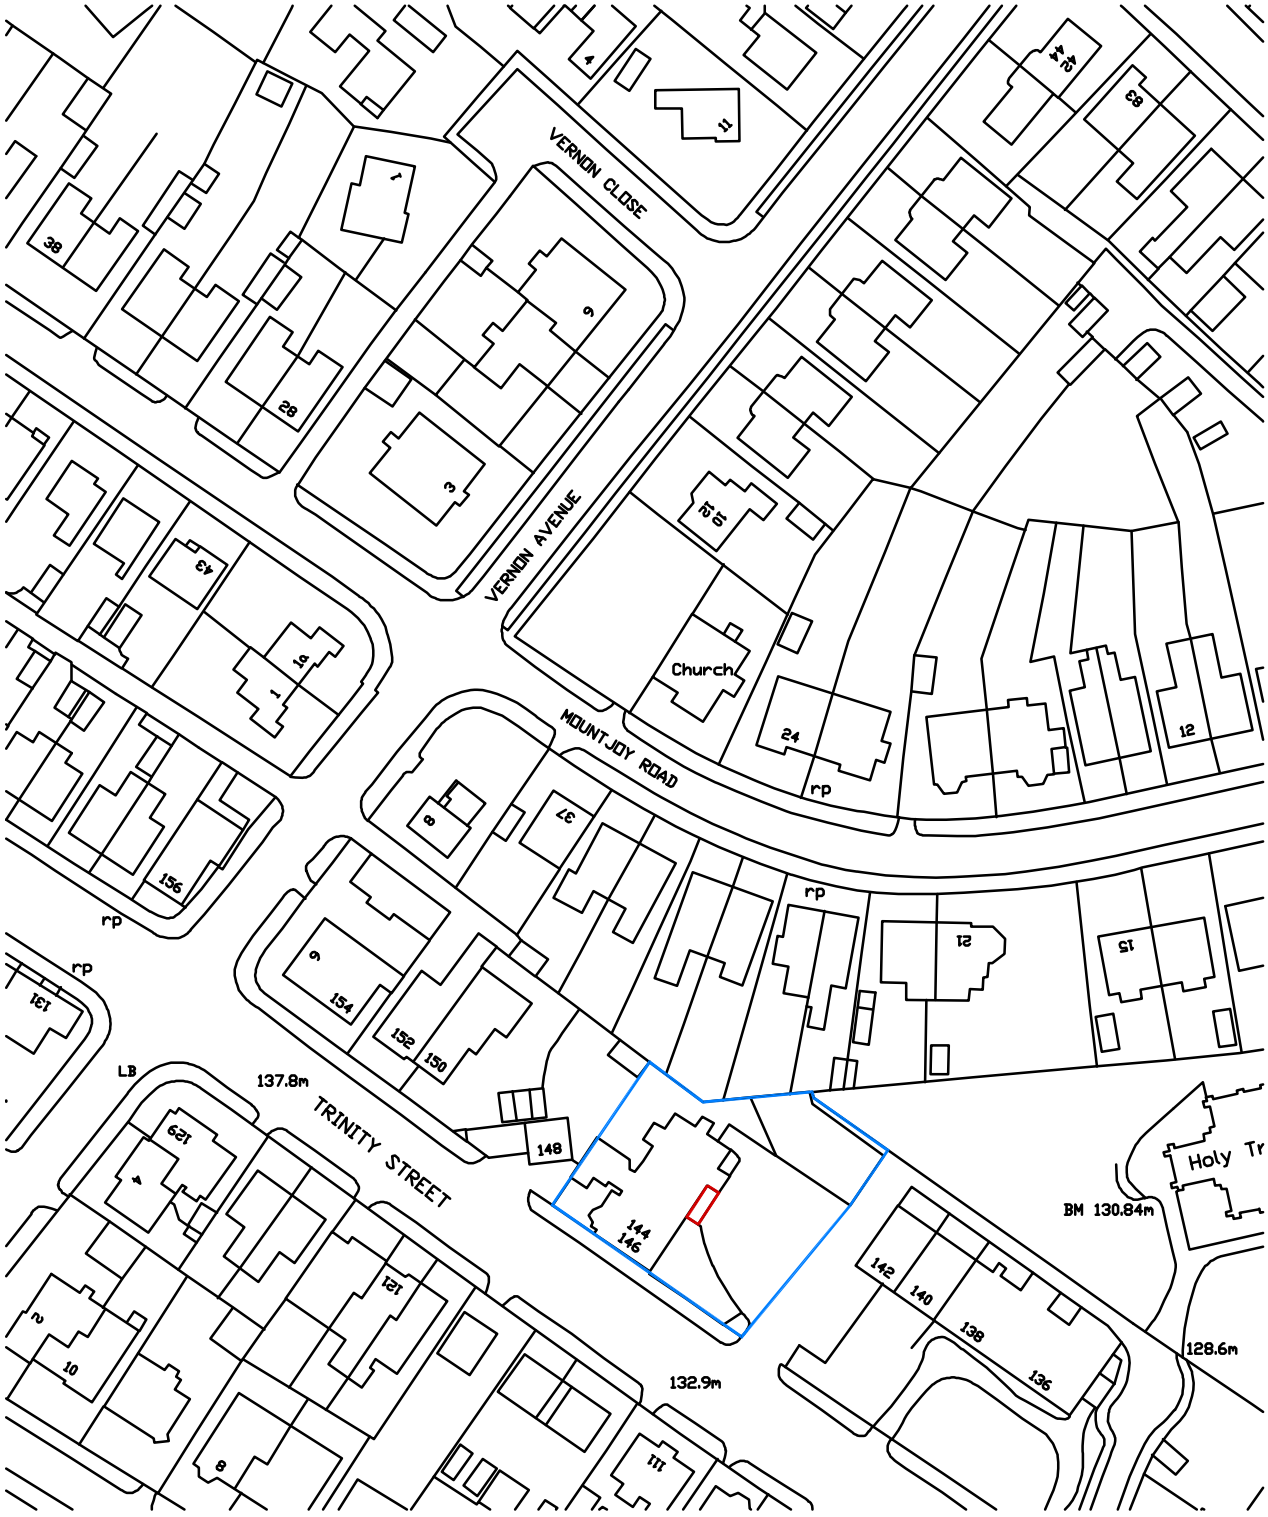

Rimanj House, Hall Street
Halifax, HX1 5BD
telephone 01422 323911
fax 01422 323912

169 High Steet, Boston Spa
West Yorkshire LS23 6BH
telephone 01937 845142
fax 01937 844235

stott thompson architects

client:
Dignity Funerals Ltd

project no 1031-01-LP

scale:
1:1250

date:
29.03.17

Project : **Proposed ramped entrance at Highfield, 144 Trinity Street Huddersfield**

Drawing : **Location plan**

N