




Viewpoint 4, from footpath on Fields Lane (track)

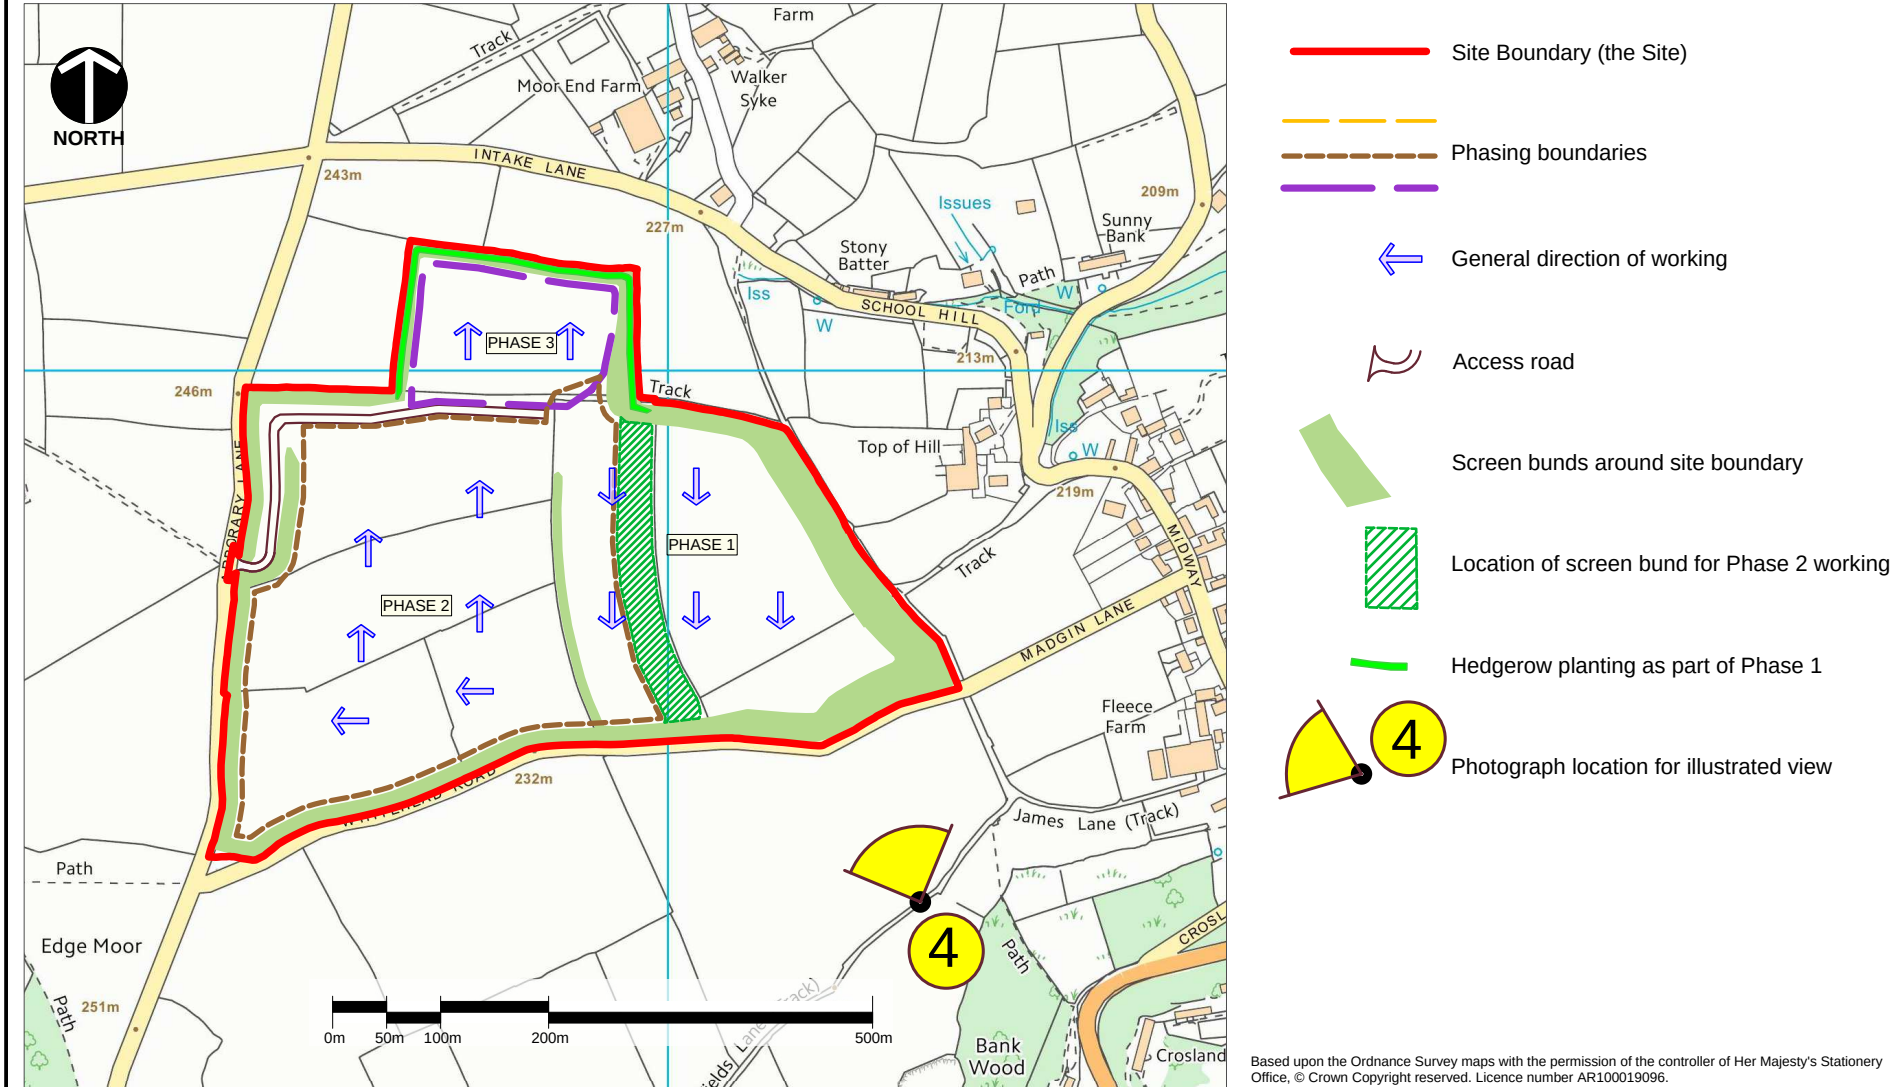

Based upon the Ordnance Survey maps with the permission of the controller of Her Majesty's Stationery Office, © Crown Copyright reserved. Licence number AR100019096.

Client: **JOHNSONS WELLFIELD**

Project: **Moor End South**

Title: **Landscape and Visual Impact Assessment**

Illustrative Photograph of Existing Situation from Viewpoint 4

CAD Ref: CS1067-D8v2

Version: 2

Drawn by: RB

Scale @ A3: Location Plan 1:7000

Origin Date: January 2017

bright & associates
landscape and environmental consultants
Pear Tree House Dovaston Oswestry Shropshire SY10 8DP
01691 682 773 www.bright-associates.co.uk

Drawing:
Figure F12