

Only figured dimensions should be used.


Scaled dimensions should be checked with the Architect.

This drawing together with the design is the property and copyright of the Architect and must not be reproduced without written permission



Ordinance Survey (c) Crown Copyright 2015. All rights reserved. Licence number 100022432

Scale 1:1250

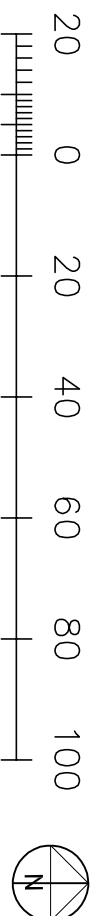

LOCATION PLAN

Client: MRS S DYSON	Job title: LAND ADJ. 80 LONG LANE	Drawing Title: LOCATION PLAN	Drawn By: MC	Date: DEC 2015
			Checked By: JC	Scale: 1:1250 @ A4
			Drawing Number:	2408 - 01B

PLANNING

Rev B:
Scale bar added.

NG 29.11.16

Rev A: MC 04.01.16
Boundary line amended

Revision:

acumen
designers & architects Ltd

t: 01484 546000
www.acumenarchitects.co.uk

HEADROW HOUSE, OLD LEEDS ROAD, HD1 1SG