

SCHEDULE OF ACCOMMODATION

HouseType	Total
Manylebone 2 Storey 4 Bed Detached	3 No.
Fenfurth 2 Storey 4 Bed Detached	7 No.
Mayfair 2 Storey 4 Bed Detached	2 No.
Holborn 2 Storey 4 / 5 Bed Detached	2 No.
Piccadilly 2 Storey 3 Bed Semi Detached / Detached	12 No.
Harley 2 Storey 4 Bed Detached	7 No.
Knightsbridge 2 Storey 4 Bed Detached	2 No.
Whitehall 2 Storey 3 Bed Detached	2 No.
Brampton 2 Storey 2 Bed Semi Detached / Terraced House	4 No.
Hanbury 2 Storey 3 Bed Semi Detached	5 No.
Total = 46	



- KEY:**
- DENOTES 1800 HIGH CLOSED BOARDED WITH 300 HIGH TRELLIS
 - DENOTES 1800 HIGH CLOSE BOARDED FENCE
 - DENOTES 1500 HIGH CLOSE BOARDED FENCE
 - DENOTES 1800 HIGH SCREEN WALL / FENCE
 - DENOTES 900 HIGH RAILINGS
 - DENOTES 450 HIGH KNEE RAIL
 - SHARED SURFACE BLOCK PAVING
 - TURF PLANTING AREA
 - EXISTING TREE (RETAINED)
 - ROOT PROTECTION AREA
 - PROPOSED TREES
 - DENOTES AFFORDABLE UNITS
 - DENOTES PERSONNEL ACCESS DOOR
 - LOCKABLE GATE 1800 HIGH



FOR FULL LANDSCAPE DETAILS SEE LANDSCAPE ARCHITECTS PLANS

PARKING SPACES TO BE 5m X 2.5m

ALL DRIVEWAYS ARE A MIN OF 5.6m LONG

SINGLE DRIVES ARE 5m WIDE

DOUBLE DRIVEWAYS ARE 5m WIDE

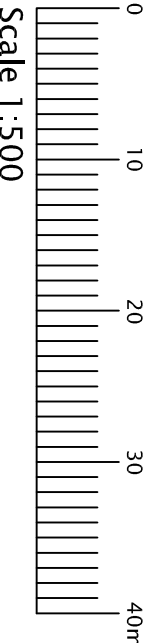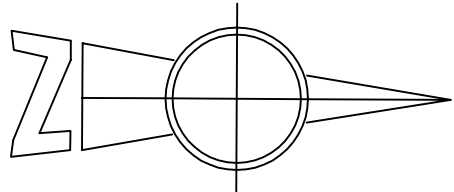

Scale 1:500



**BARNESLEY ROAD
FLOCKTON**

PLANNING LAYOUT FOR SUBSTATION

Scale	1:500@A1	Drawing Number	FLO-2017-NMA-01
Drawn By	RLS		
Checked By	SAC		MAR 17