


Cross Lane, Scholes, Holmfirth

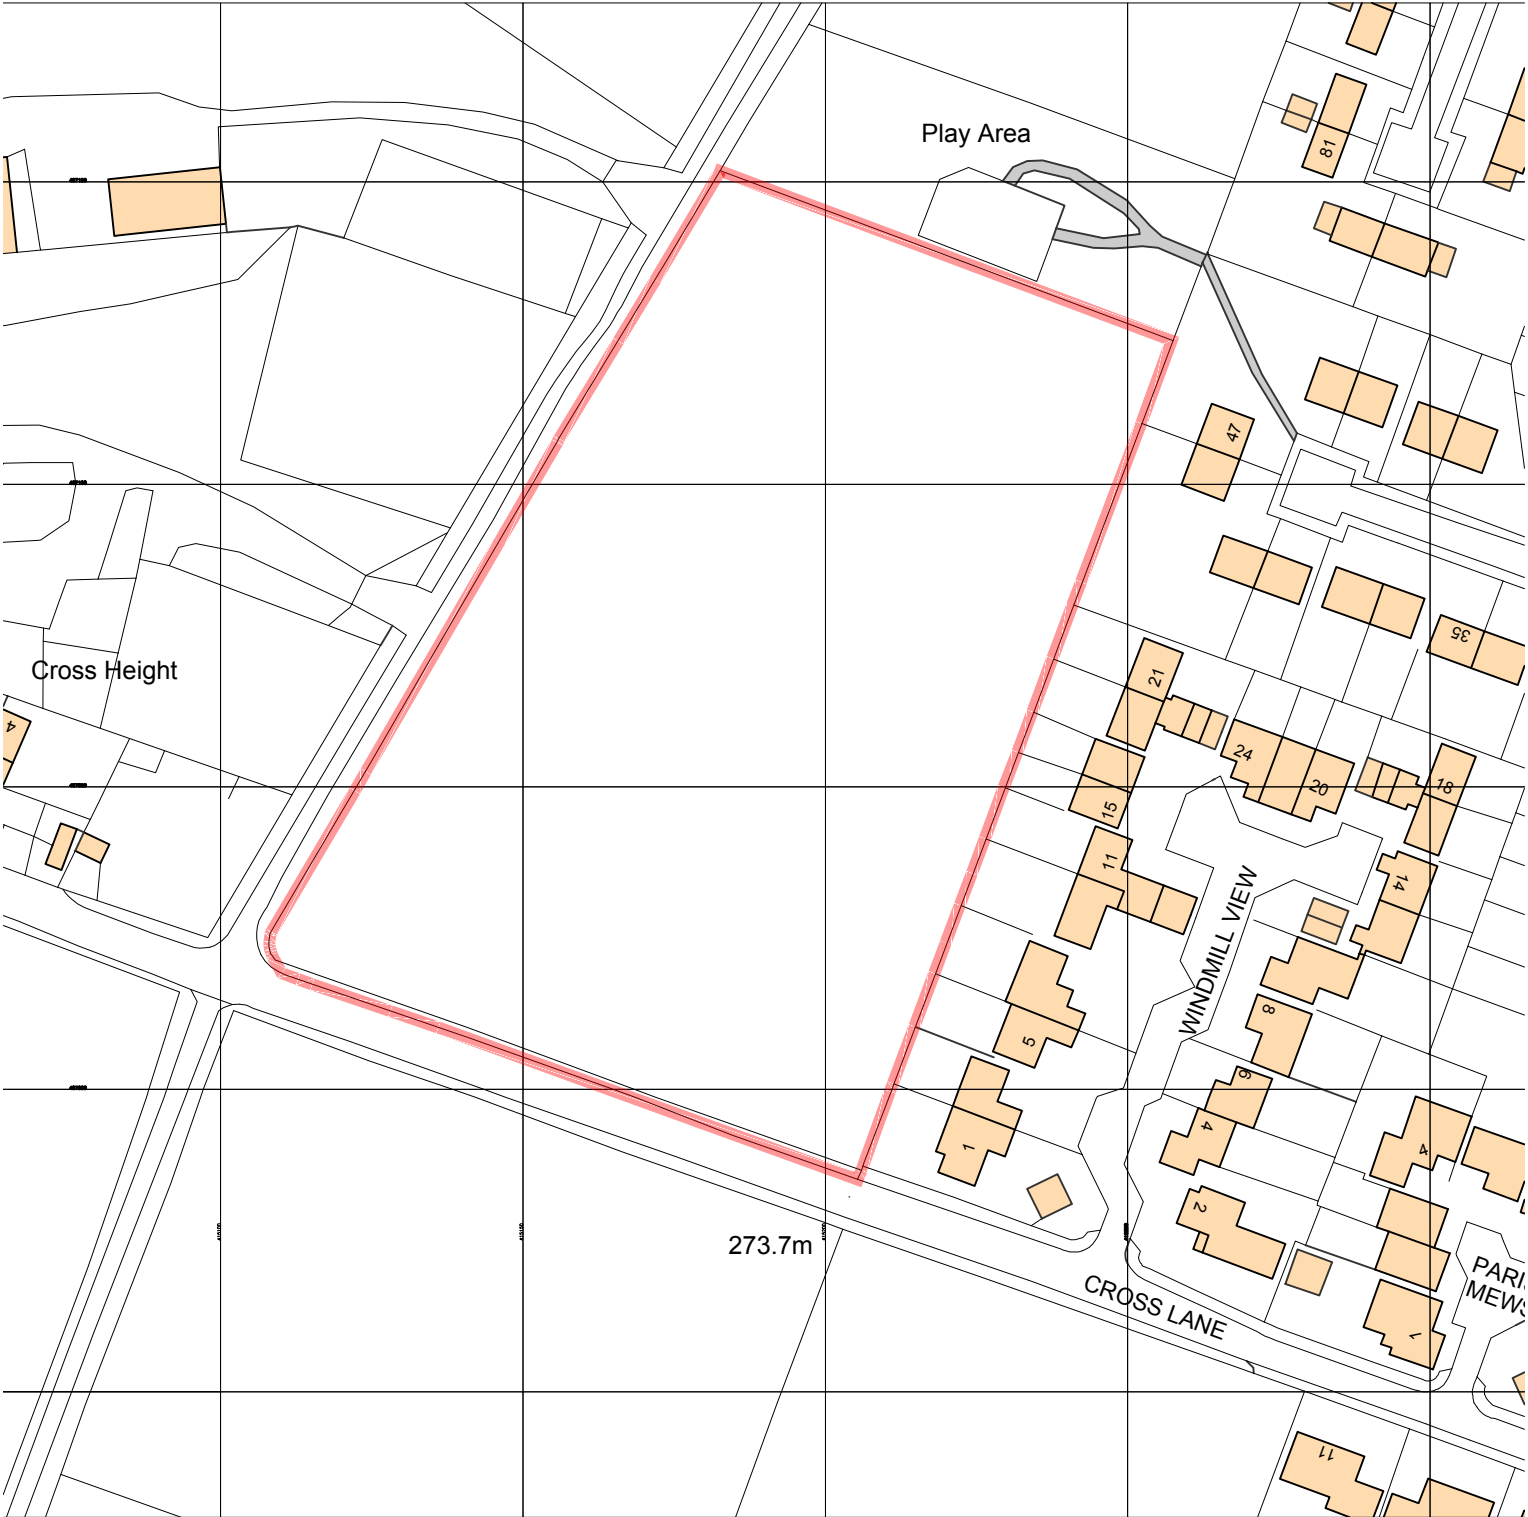

1, (c) Crown Copyright 2016. All rights reserved. Licence number 100022432

Location Plan

1:1250 @ A4 paper size

JET August 2016

