# CROSS LANE, SCHOLES, HOLMFIRTH
## Site Layout

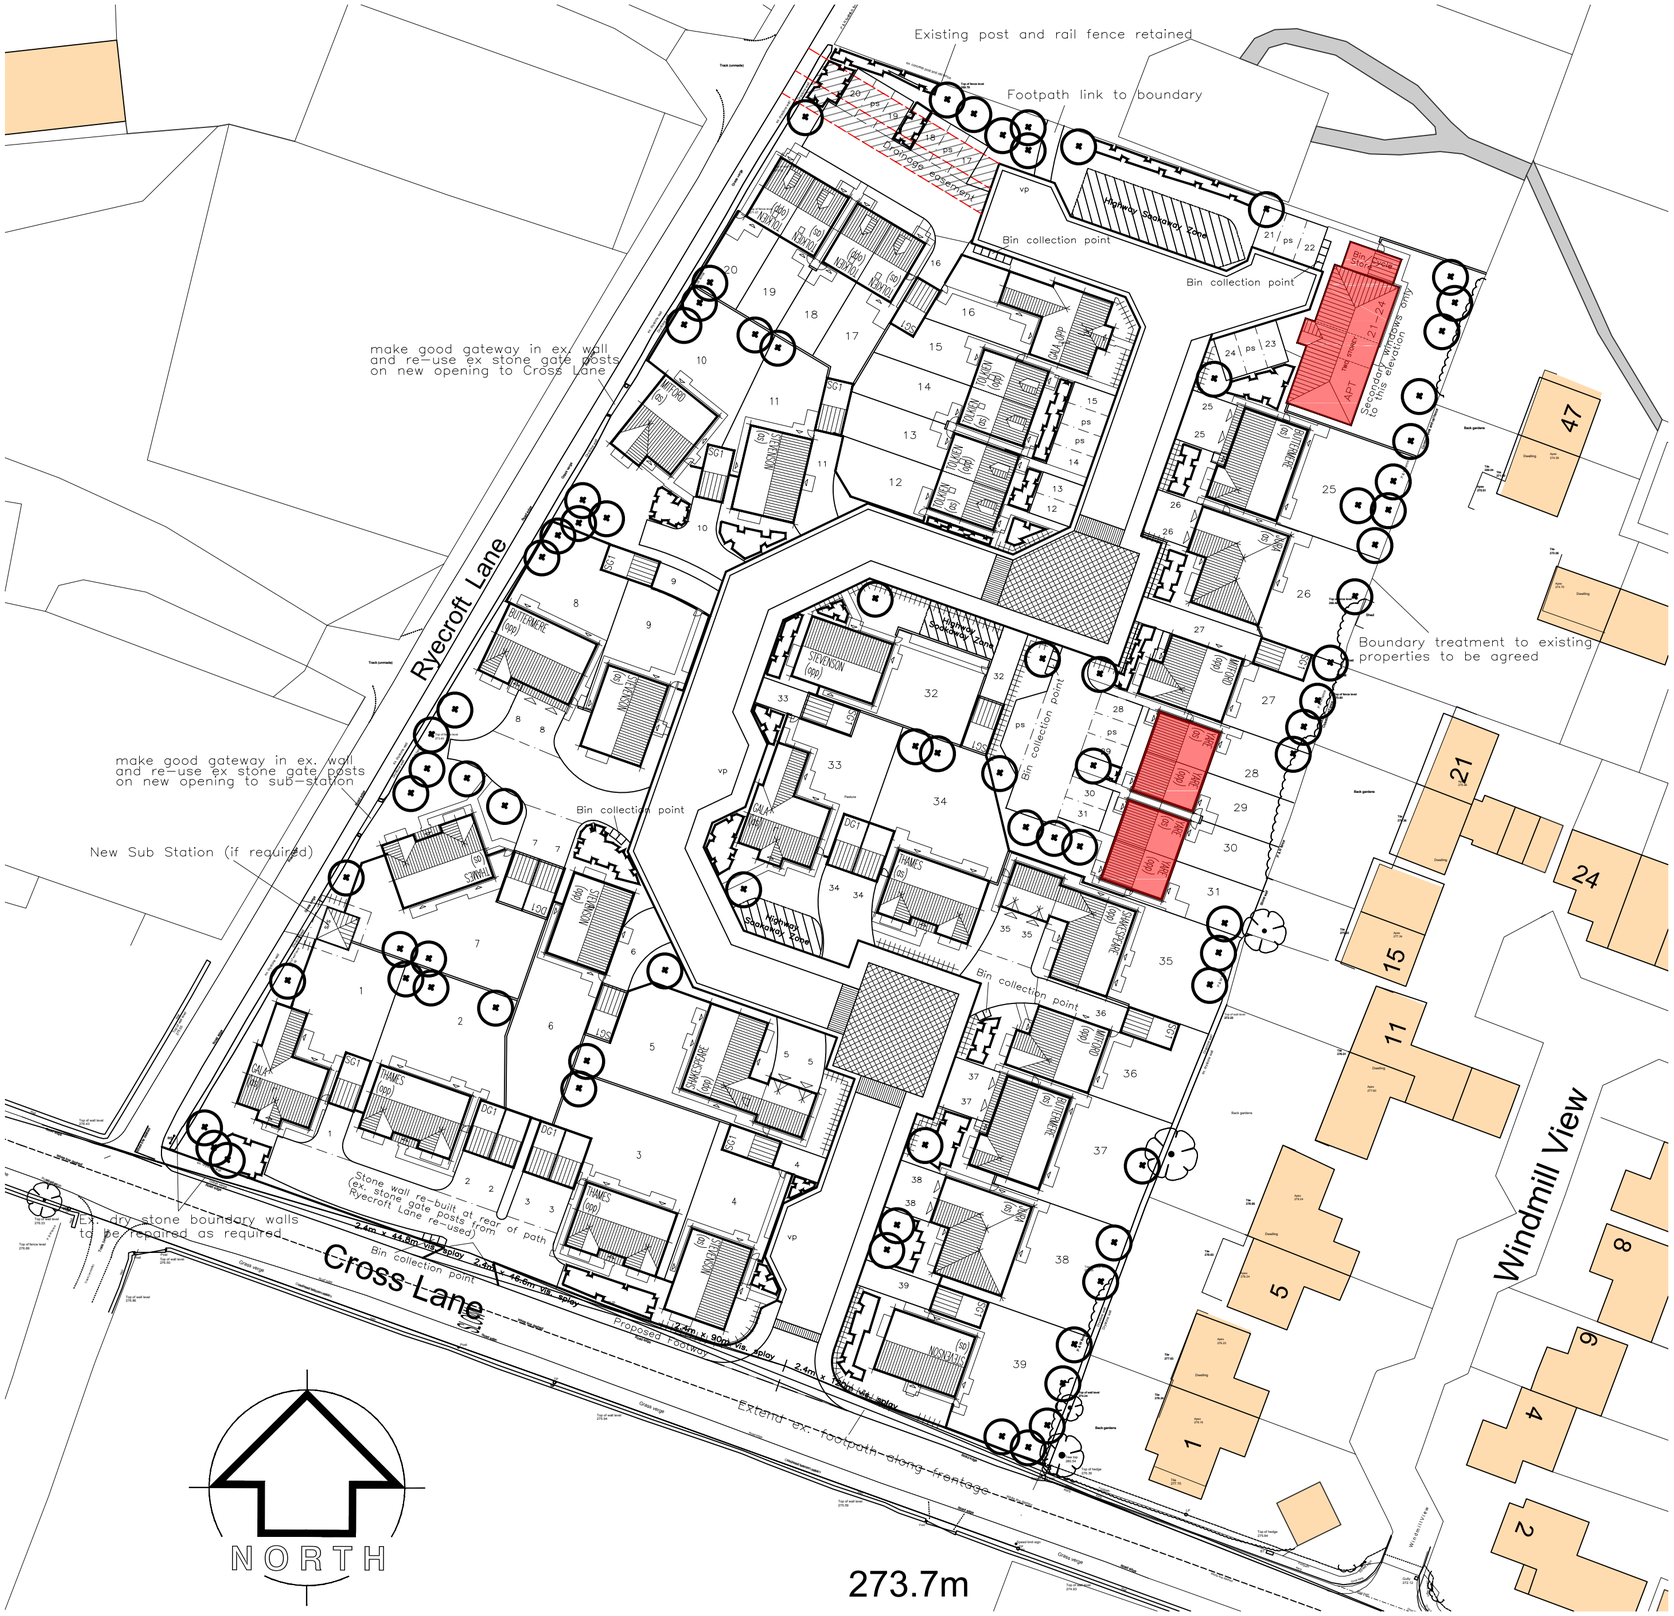


## ACCOMMODATION SCHEDULE

| Ref | Name | Area (sq.ft) | Format | No. |
|---|---|---|---|---|
| APT | Apartment | 520 | 1 Bed apartment | 4 |
| YA | Yare | 657 | 2 Bed semi house | 4 |
| TO | Tolkien | 892 | 3 Semi det house 2.5 st. | 8 |
| MT | Mitford | 1389 | 4 Bed house | 3 |
| ST | Stevenson | 1409 | 4 Bed house | 6 |
| BT | Buttermere | 1510 | 5 Bed house | 3 |
| GA | Gala | 1589 | 4 Bed house | 3 |
| TH | Thames | 1617 | 5 Bed house | 4 |
| JU | Jura | 1679 | 5 Bed house | 2 |
| SH | Shakespeare | 1876 | 5 Bed house | 2 |
| | | | TOTAL | 39 No |

NOTE: LANDSCAPING SHOWN IS INDICATIVE ONLY

Indicates affordable housing unit

| Rev. | Description | Drawn | Date |
|---|---|---|---|
| E: | Multiple amendments following Pre-app with LPA both road and mix affected | JET | 15.02.17 |
| D: | Twain omitted due to increase in PS compound size, units reduced to 39 from 40. | JET | 10.01.17 |
| C: | Various amends to roads to allow highway S/A locations, plot 33 now Gala in lieu of Buttermere. | JET | 13.12.16 |
| B: | Amended to suit topo insertion. Plots 8&34 Buttermere / Mitford swapped over. | JET | 06.12.16 |
| A: | Re-planned for pump station | JET | 29.11.16 |


miller homes
Miller Homes Ltd - Yorkshire
Lapwing House
Peel Avenue, Calder Park
Wakefield
West Yorkshire, WF2 7UA

Telephone 0870 336 4600
Fax 0870 336 4602
www.millerhomes.co.uk


Project Title
LAND AT CROSS LANE
SCHOLES
HOLMFIRTH

Drawing Title
SITE LAYOUT

| Scale | Drawn By | Checked By | Authorised By |
|---|---|---|---|
| 1:500 | JET | | |
| | Date 12.10.16 | Date | Date |

| Job No. | Drawing No. | Revision |
|---|---|---|
| | SCH/PLAN/001 | E |

Original Sheet Size A1