CROSS LANE, SCHOLES, HOLMFIRTH
Site Layout

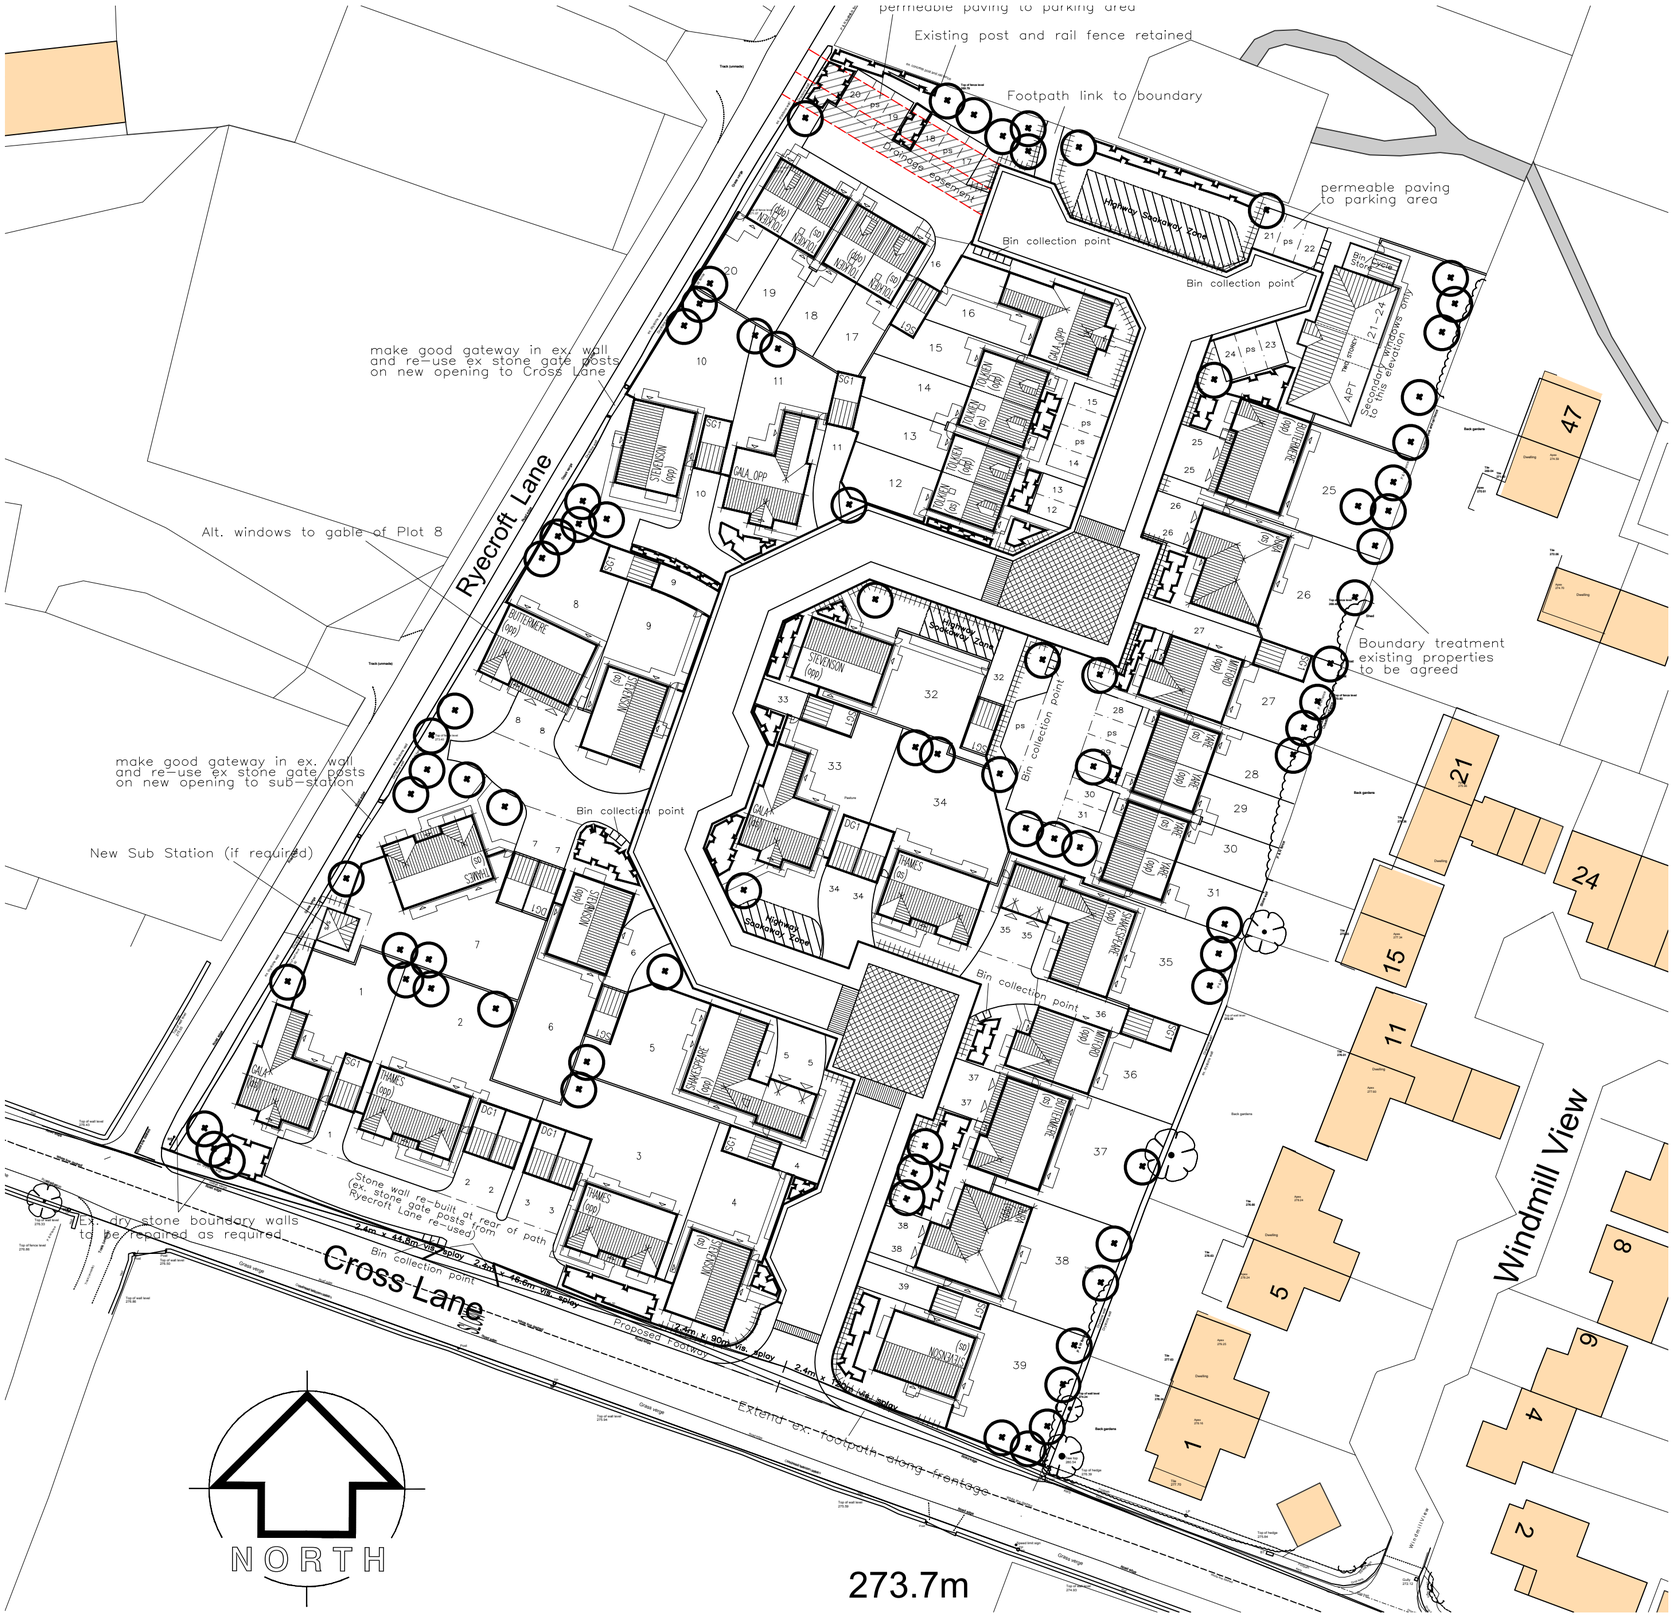

ACCOMMODATION SCHEDULE

Ref	Name	Format	No.
APT	Apartment	1 Bed apartment	4
YA	Yare	2 Bed semi house	4
TO	Tolkien	3 Semi det house 2.5 st.	8
MT	Mitford	4 Bed house	2
ST	Stevenson	4 Bed house	6
BT	Buttermere	5 Bed house	3
GA	Gala	4 Bed house	4
TH	Thames	5 Bed house	4
JU	Jura	5 Bed house	2
SH	Shakespeare	5 Bed house	2
		TOTAL	39 No

NOTE: LANDSCAPING SHOWN IS INDICATIVE ONLY

Rev.	Description	Drawn	Date
H	Plots 10 & 11 handed, St now plot 10, Gala, plot11	JET	10.05.17
G	Plots 10 now Gala not Mitford.Add windows gable P8 add path 12–15. Permeable paving parking at north	JET	10.05.17
F	Plots 25 and 38 handed, rear garden boundaries to plots 1,2,3& 6 amended to help levels	JET	10.05.17
E	Multiple amendments following Pre–app with LPA both road and mix affected	JET	15.02.17
D	Twain omitted due to increase in PS compound size, units reduced to 39 from 40.	JET	10.01.17
C	Various amends to roads to allow highway S/A locations, plot 33 now Gala in lieu of Buttermere.	JET	13.12.16
B	Amended to suit topo insertion. Plots B&34 Buttermere / Mitford swapped over.	JET	06.12.16
A	Re–planned for pump station	JET	29.11.16

miller homes
Miller Homes Ltd - Yorkshire
Lapwing House
Peel Avenue, Calder Park
Wakefield
West Yorkshire, WF2 7UA

Telephone 0870 336 4600
Fax 0870 336 4602
www.millerhomes.co.uk

Project Title
LAND AT CROSS LANE
SCHOLES
HOLMFIRTH

Drawing Title
SITE LAYOUT

Scale	Drawn By	Checked By	Authorised By
1:500	JET		
	Date 12.10.16	Date	Date

Job No.	Drawing No.	Revision
	SCH/PLAN/001	H

Original Sheet Size A1