Section AA

C

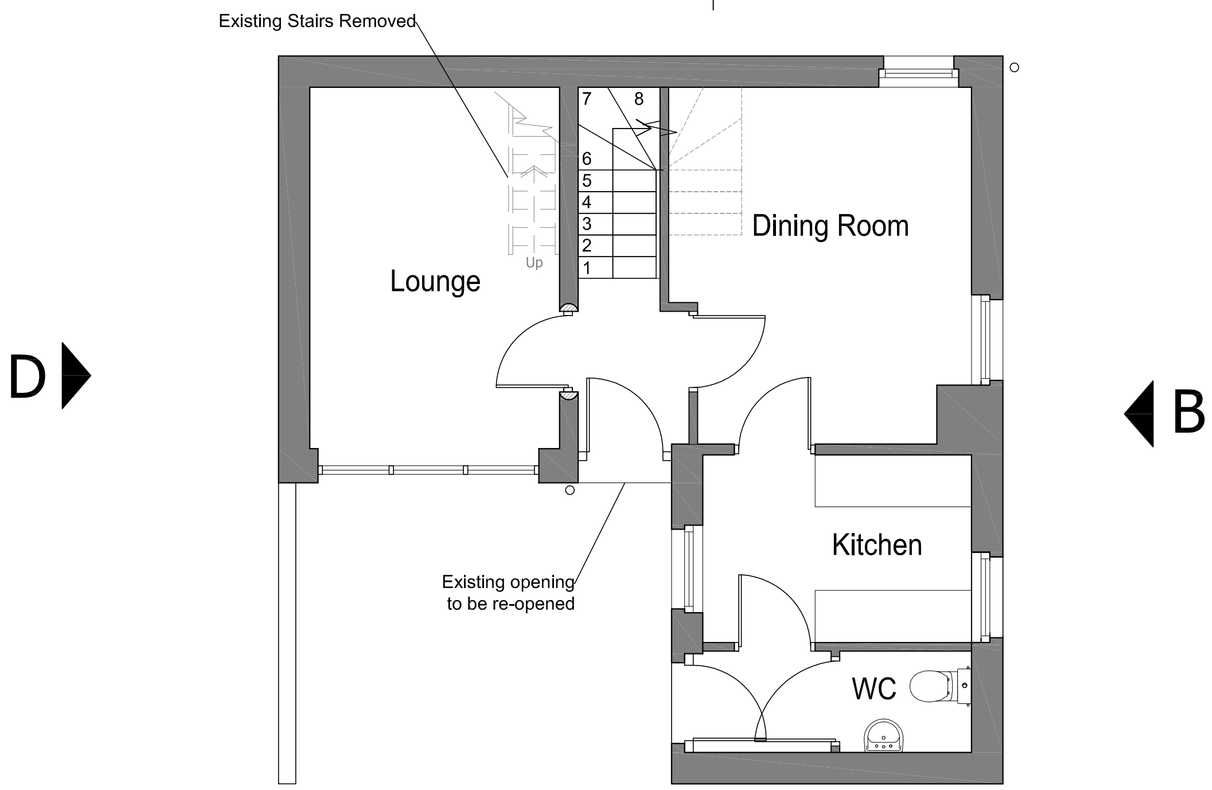

GROUND FLOOR PLAN

A

Section AA

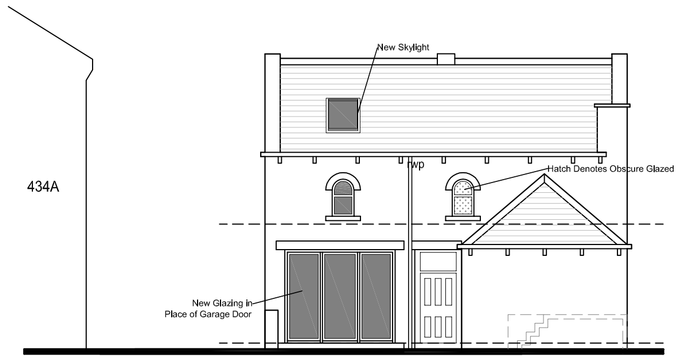

ELEVATION A
SCALE 1:100

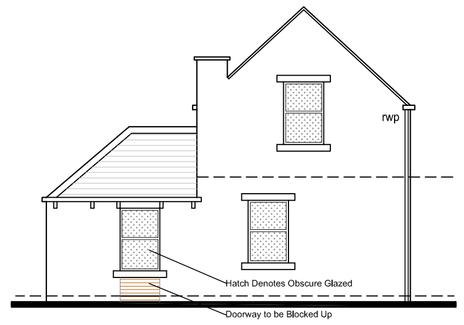

ELEVATION B
SCALE 1:100

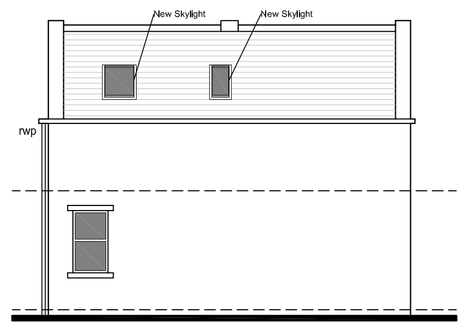

ELEVATION C
SCALE 1:100

ELEVATION D
SCALE 1:100

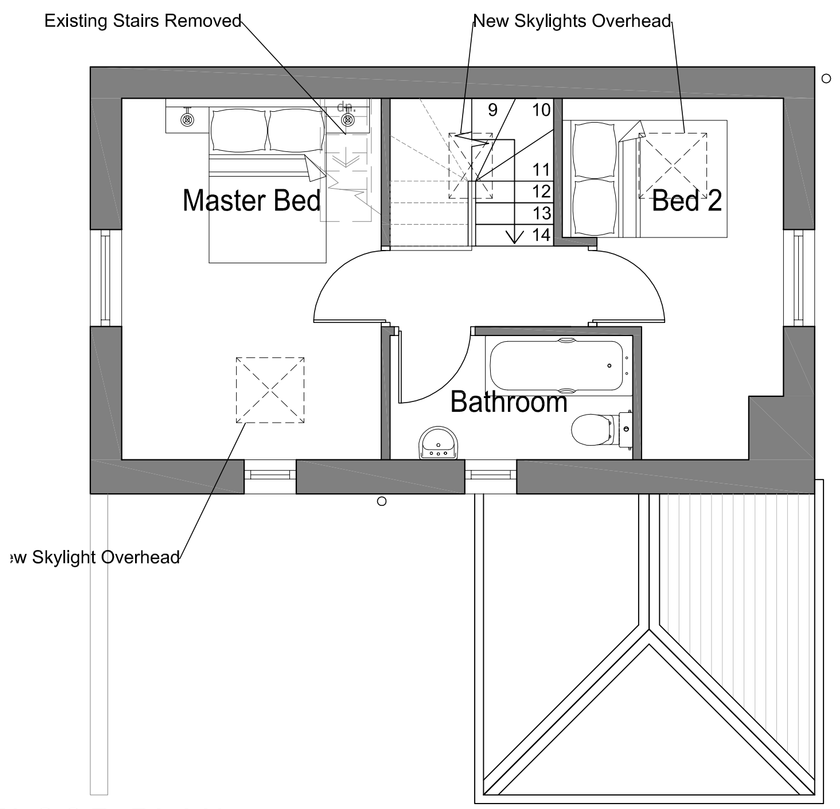

FIRST FLOOR PLAN

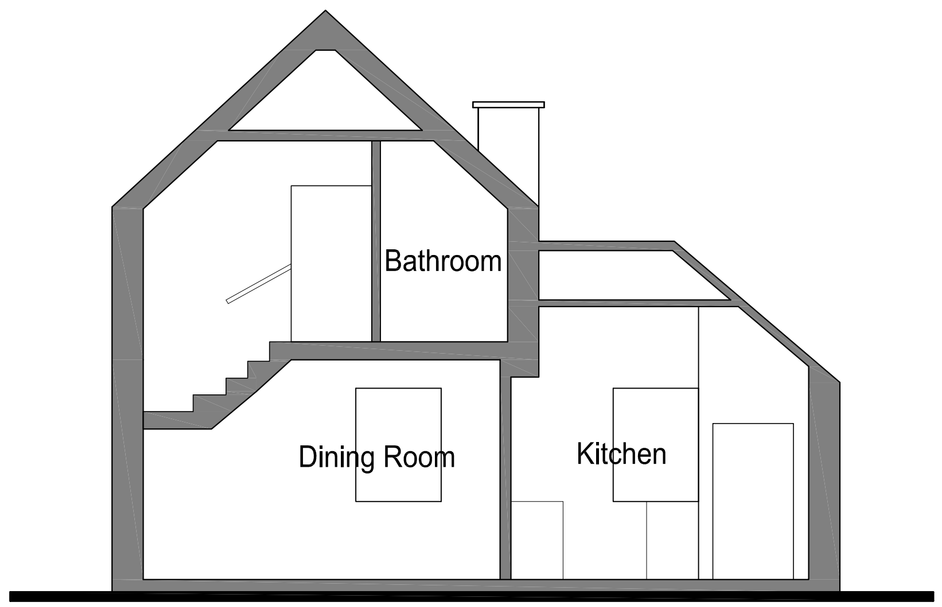

SECTION A-A

Only figured dimensions should be used.

Scaled dimensions should be checked with the Architect.

This drawing together with the design, is the property and copyright of the Architect and must not be reproduced without written permission

PLANNING

Rev A:
Window removed from Bed 2 and roof light added, roof light added to Master Bed and window on Elevation D amended. MC 30.05.17
Revision:

acumen
designers & architects
acumenarchitects.co.uk 01484 546000
Headrow House, Old Leeds Road, Huddersfield, HD1 1SG

CLIENT:
MR R. M. SCHOFIELD
& MR P. HANSON

JOB TITLE:
343A BRADFORD ROAD
HUDDERSFIELD

DRAWING TITLE:
PLANS ELEVATIONS &
SECTION as PROPOSED

DRAWN:	JF	DATE:	MAR '17
CHECKED:	JC	SCALE:	1:50 @ A1
DRAWING NUMBER:			2469 - 03A