

Copyright: All rights reserved. This drawing must not be reproduced without permission.
This drawing must not be scaled
Dimensions are in millimetres unless otherwise specified.

no	description	date	by	checked
A	amended to Client comments	23.04.17	MJD	mjd
B	drawing scales added	26.04.17	MJD	mjd

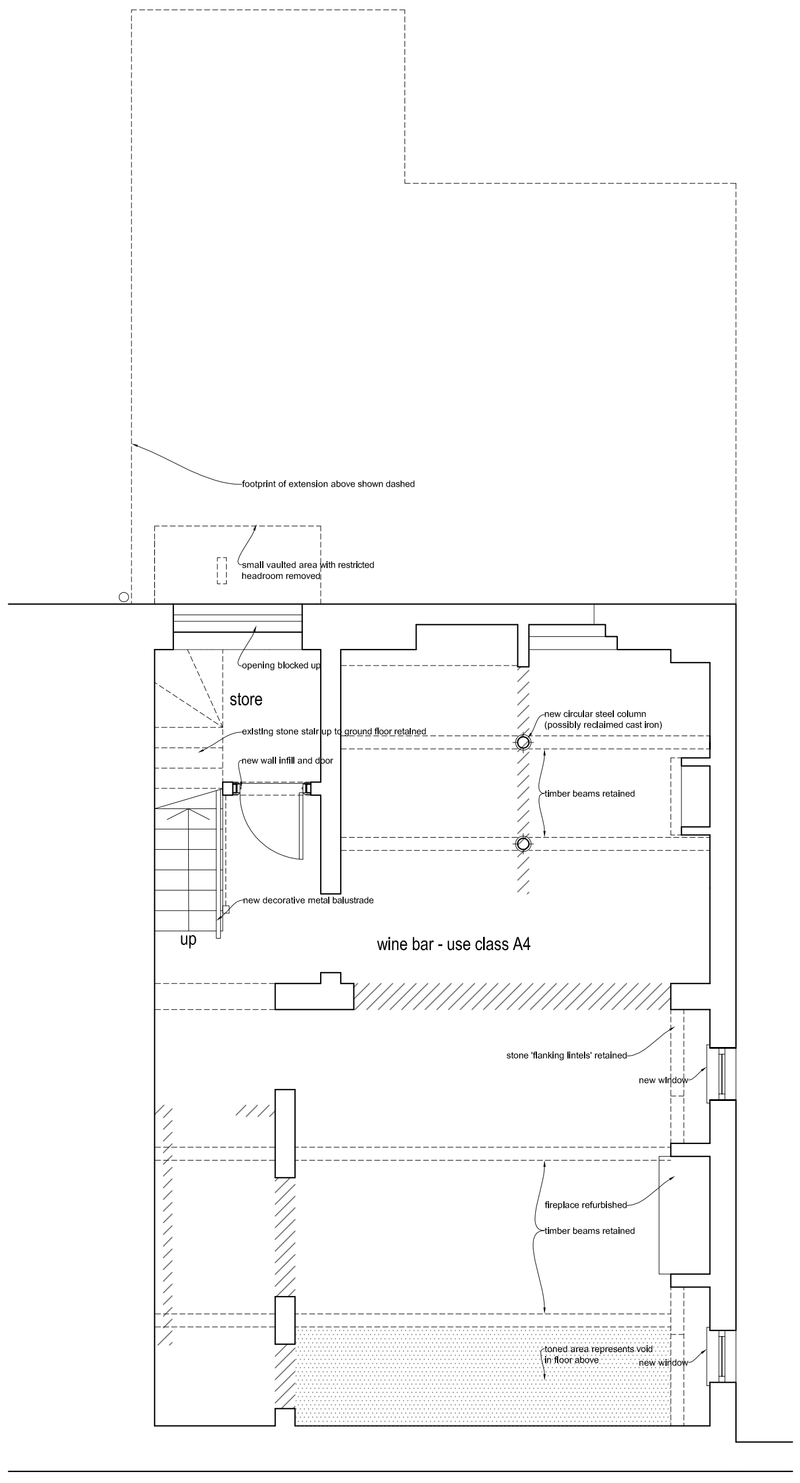


represents wall to be removed

CELLAR PLAN
@ 1:50

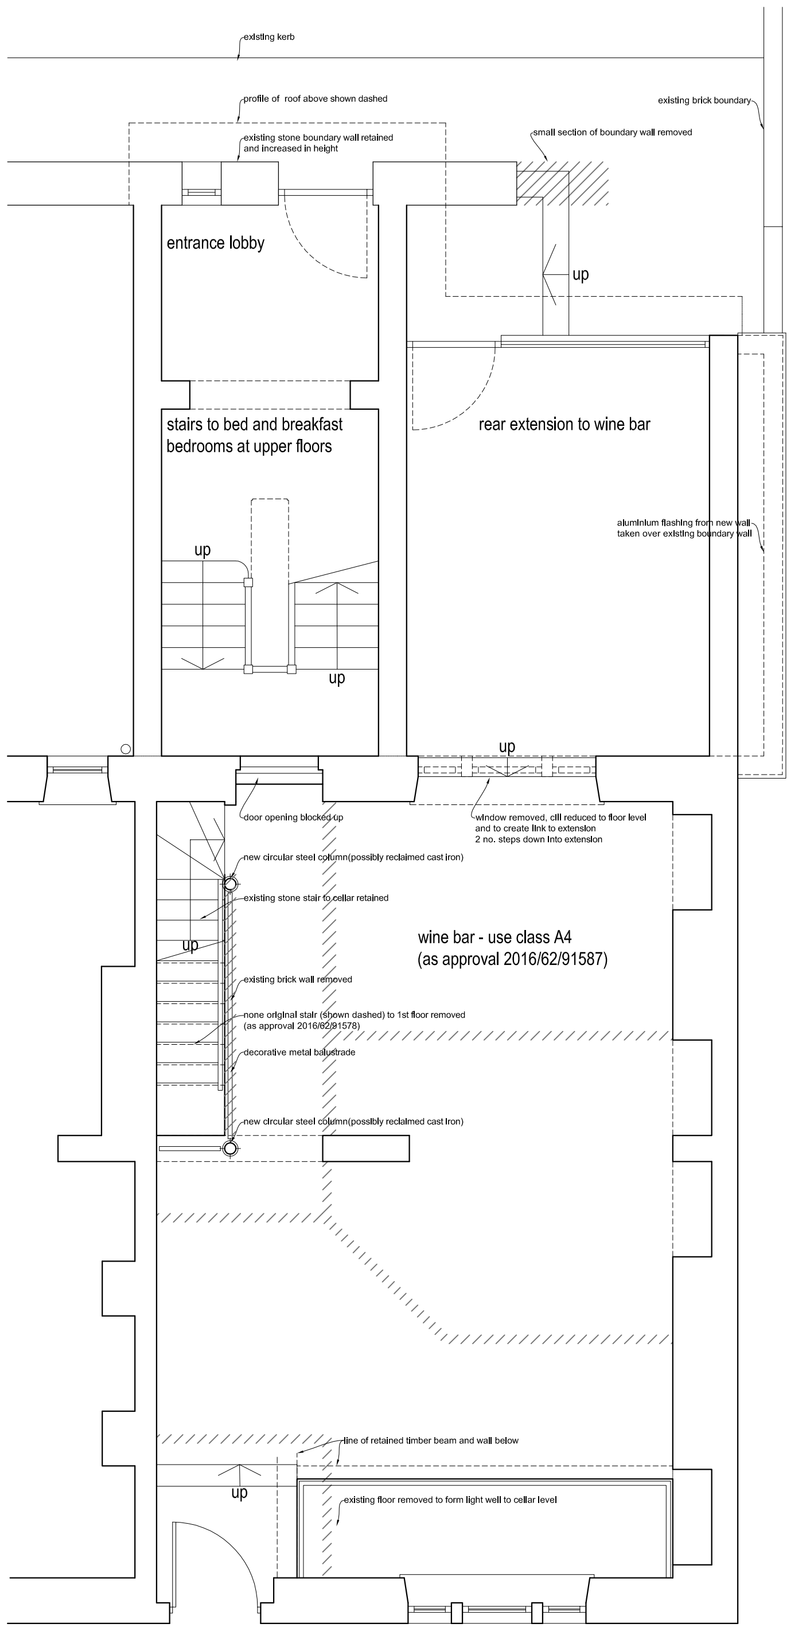


represents wall to be removed

GROUND FLOOR PLAN
@ 1:50

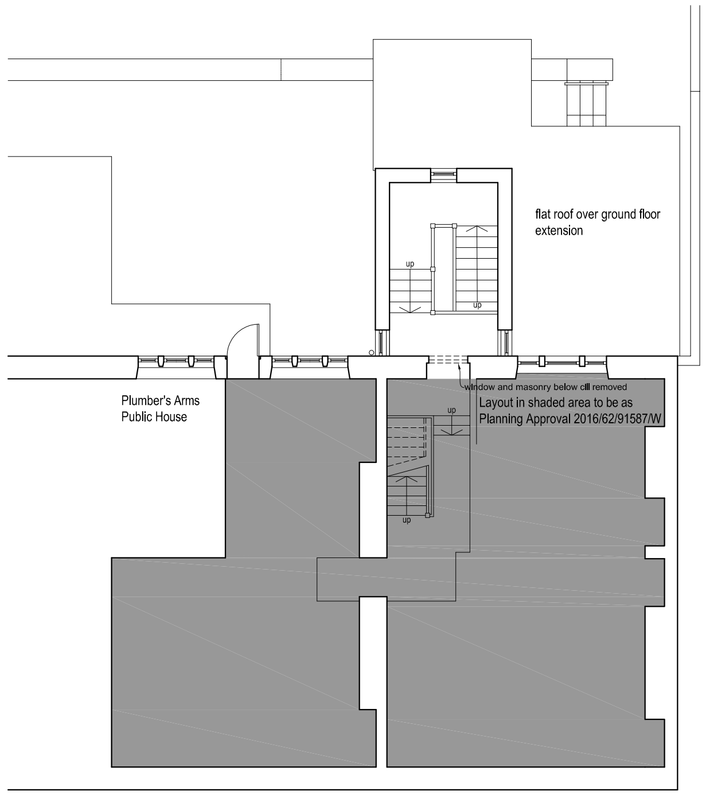


FIRST FLOOR PLAN
@ 1:100

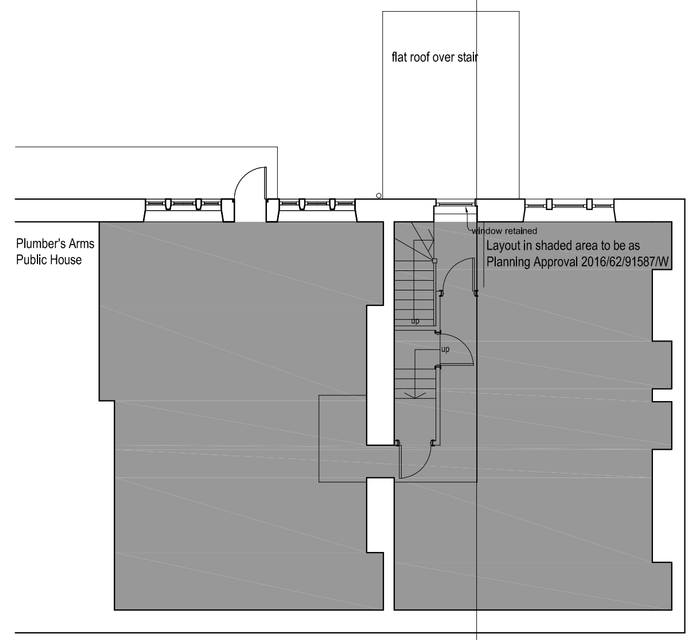


SECOND FLOOR PLAN
@ 1:100



ELEVATION FACING NORTH-EAST
@ 1:100

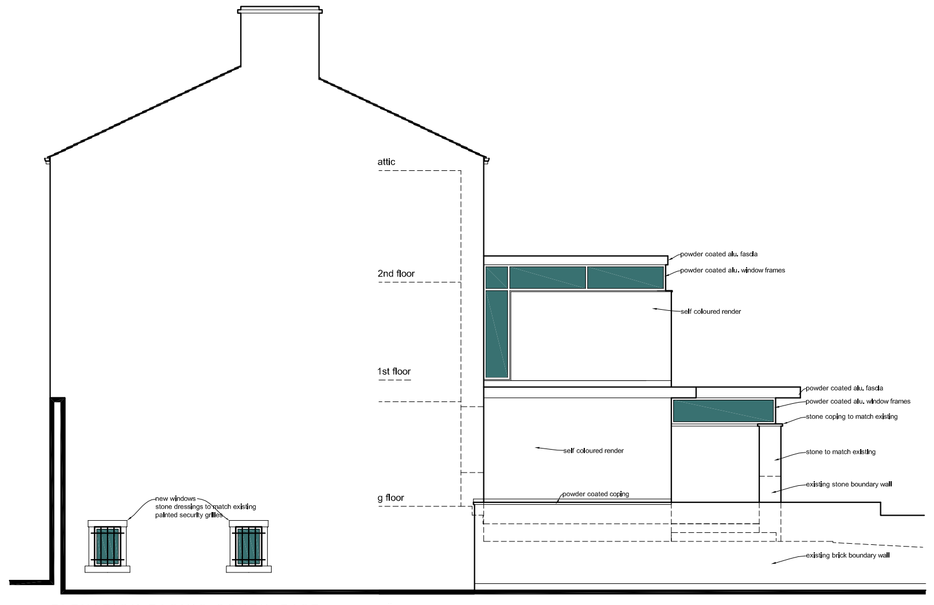

ELEVATION FACING SOUTH-EAST
@ 1:100

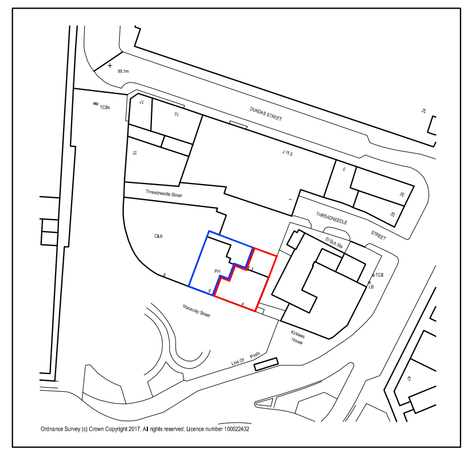

SITE LOCATION PLAN @ 1:1250

Drawing Status
PLANNING APPLICATION

Space
architecture and design limited
The Studio
Lake House
Blackmoorfoot Road
Huddersfield
HD7 5TR
t: 01484 841423
f: 01484 847757
e: md@spacearchitecture.net
w: www.spacearchitecture.net

Client
Wingail Properties

Project
Change of Use, Internal Alterations and Rear Extension
4–6 Macauley Street,
Huddersfield HD1 2JY

Drawing Title
Existing / Proposed
Plans and Elevations

COPYRIGHT ©

Scale @ A1	Scale @ A3	Date	Drawn	Checked	Drawing Number	Revision
as noted		04.04.17	MJD	mjd	17.004(2–)001	B