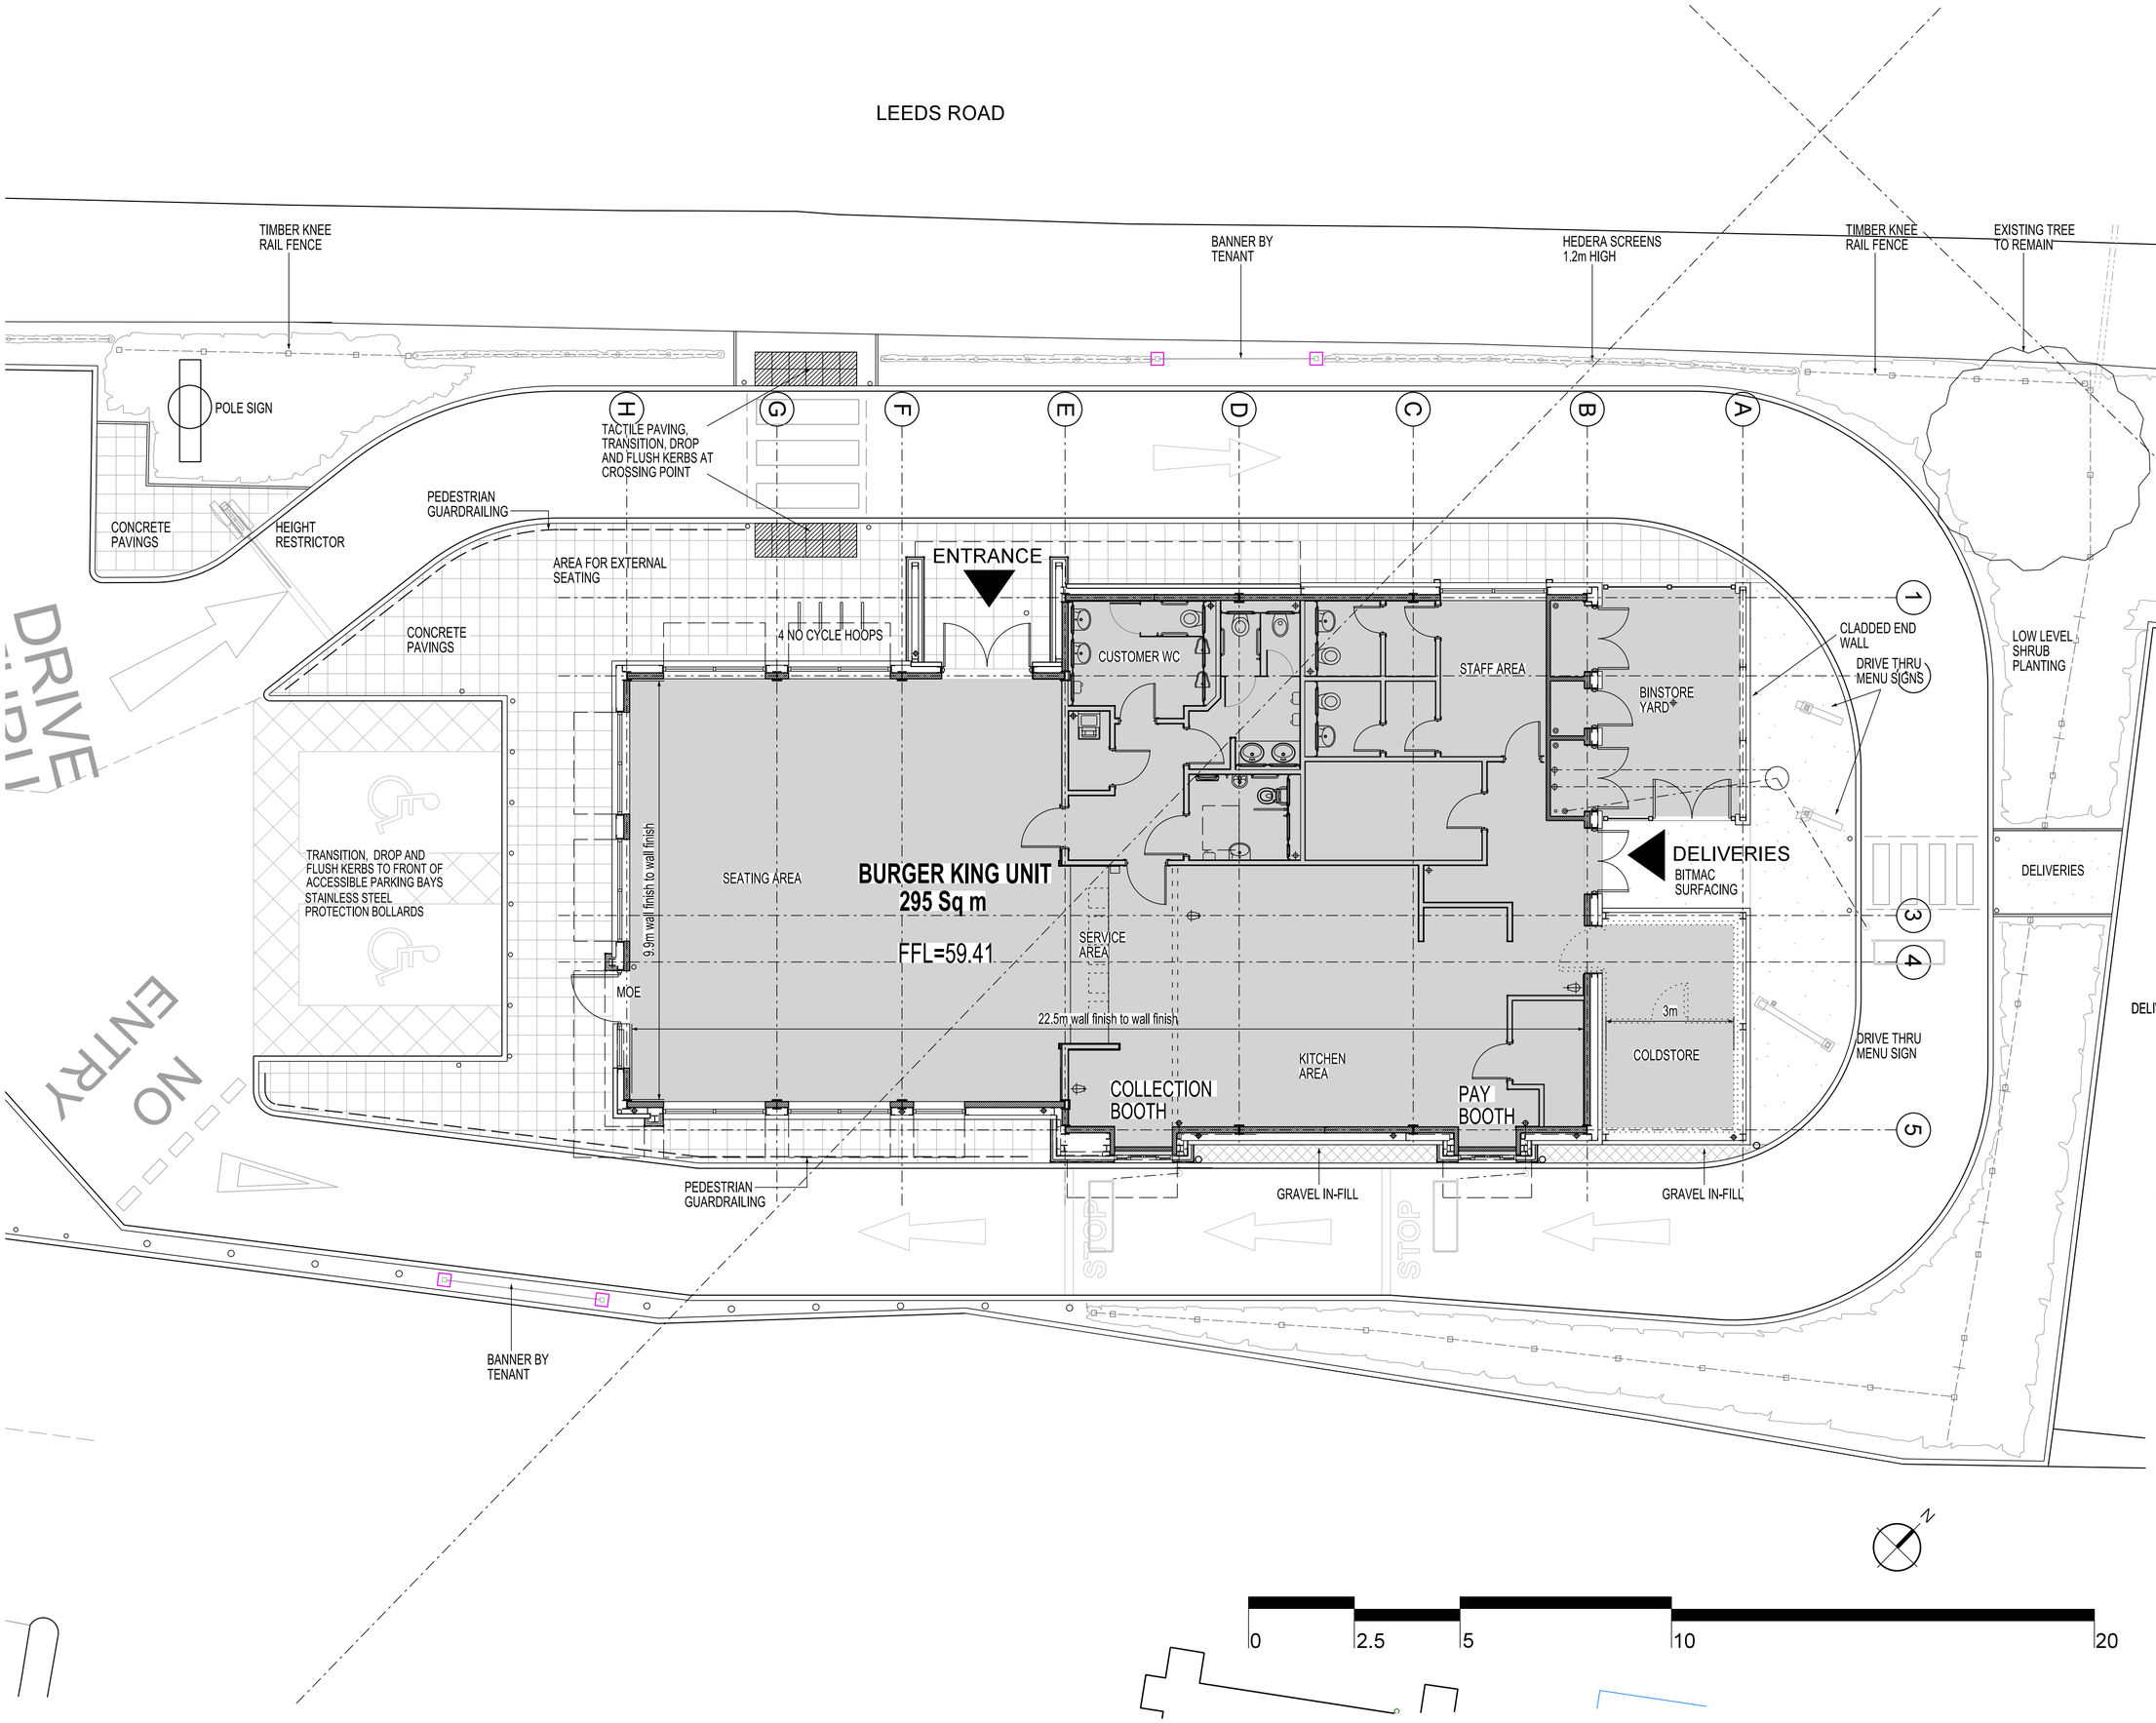

THIS DRAWING IS PROTECTED BY COPYRIGHT AND MUST NOT BE COPIED OR REPRODUCED WITHOUT THE WRITTEN CONSENT OF R G PARTNERSHIP LIMITED. NO DIMENSIONS ARE TO BE SCALED FROM THIS DRAWING. ALL DIMENSIONS AND SIZES TO BE CHECKED ON SITE. NORTH POINTS SHOWN ARE INDICATIVE. ©

SITE SPECIFIC HAZARDS

IN ACCORDANCE WITH THE REQUIREMENTS OF THE CDM REGULATIONS 2015 THE FOLLOWING SIGNIFICANT RESIDUAL HAZARDS HAVE NOT BEEN DESIGNED OUT OF THIS PROJECT AND MUST BE TAKEN INTO CONSIDERATION BY CONTRACTORS PLANNING TO UNDERTAKE THE WORKS SHOWN ON THIS DRAWING:

NOTE:

ALL SIGNS AND BANNERS SUBJECT TO SEPARATE PLANNING APPLICATIONS.

REV.	DATE	NOTES	INIT.
A.	18.04.17	PAY BOOTH WINDOW ON DRIVE THRU' LANE NOW SET WITHIN CLADDED SURROUND. ENTRANCE DOOR NOW A DOUBLE DOORSET.TIMBER PANELLED END WALL TO BINSTORE NOW CLADDED. ZEBRA CROSSING ADJ. MAIN ENTRANCE MOVED 1m IN AN EASTERLY DIRECTION & DRIVE THRU' SHUNTED 148mm TOWARDS THE REAR DRIVE THRU' LANE TO ASSIST WITH LEVELS TO ACCESS THE BUILDING FROM THE REAR OF THE LEEDS ROAD PUBLIC FOOTPATH.	PM

CLIENT / PROJECT

LASALLE INVESTMENT MANAGEMENT

LEEDS RD RETAIL PARK

HUDDERSFIELD

DRAWING TITLE

PROPOSED GROUND FLOOR PLAN

STATUS

PLANNING

DATE	DRAWN	SCALE @ A2
20/06/16	EZ	1:100

PROJECT NUMBER	UNIT / BLOCK	CI / SFB CODE	TYPE & NUMBER	REVISION LETTER

DRAWING NO.

10037	PH1	P-01	A

Site Location Plans	L	GA Plans	P	Elevations	E
Sections	S	Details	D	Prefix: Colour	C

THE RATCLIFFE GROVES PARTNERSHIP

MANCHESTER
105 MANCHESTER ROAD
BURY LANCASHIRE BL9 0TD
T. 0161 797 6000 E. manchester@rgp.uk.com
www.rgp.uk.com

LONDON
19 BEDFORD ROW
LONDON WC1R 4EB
T. 020 7600 6666 E. london@rgp.uk.com

RGP architects