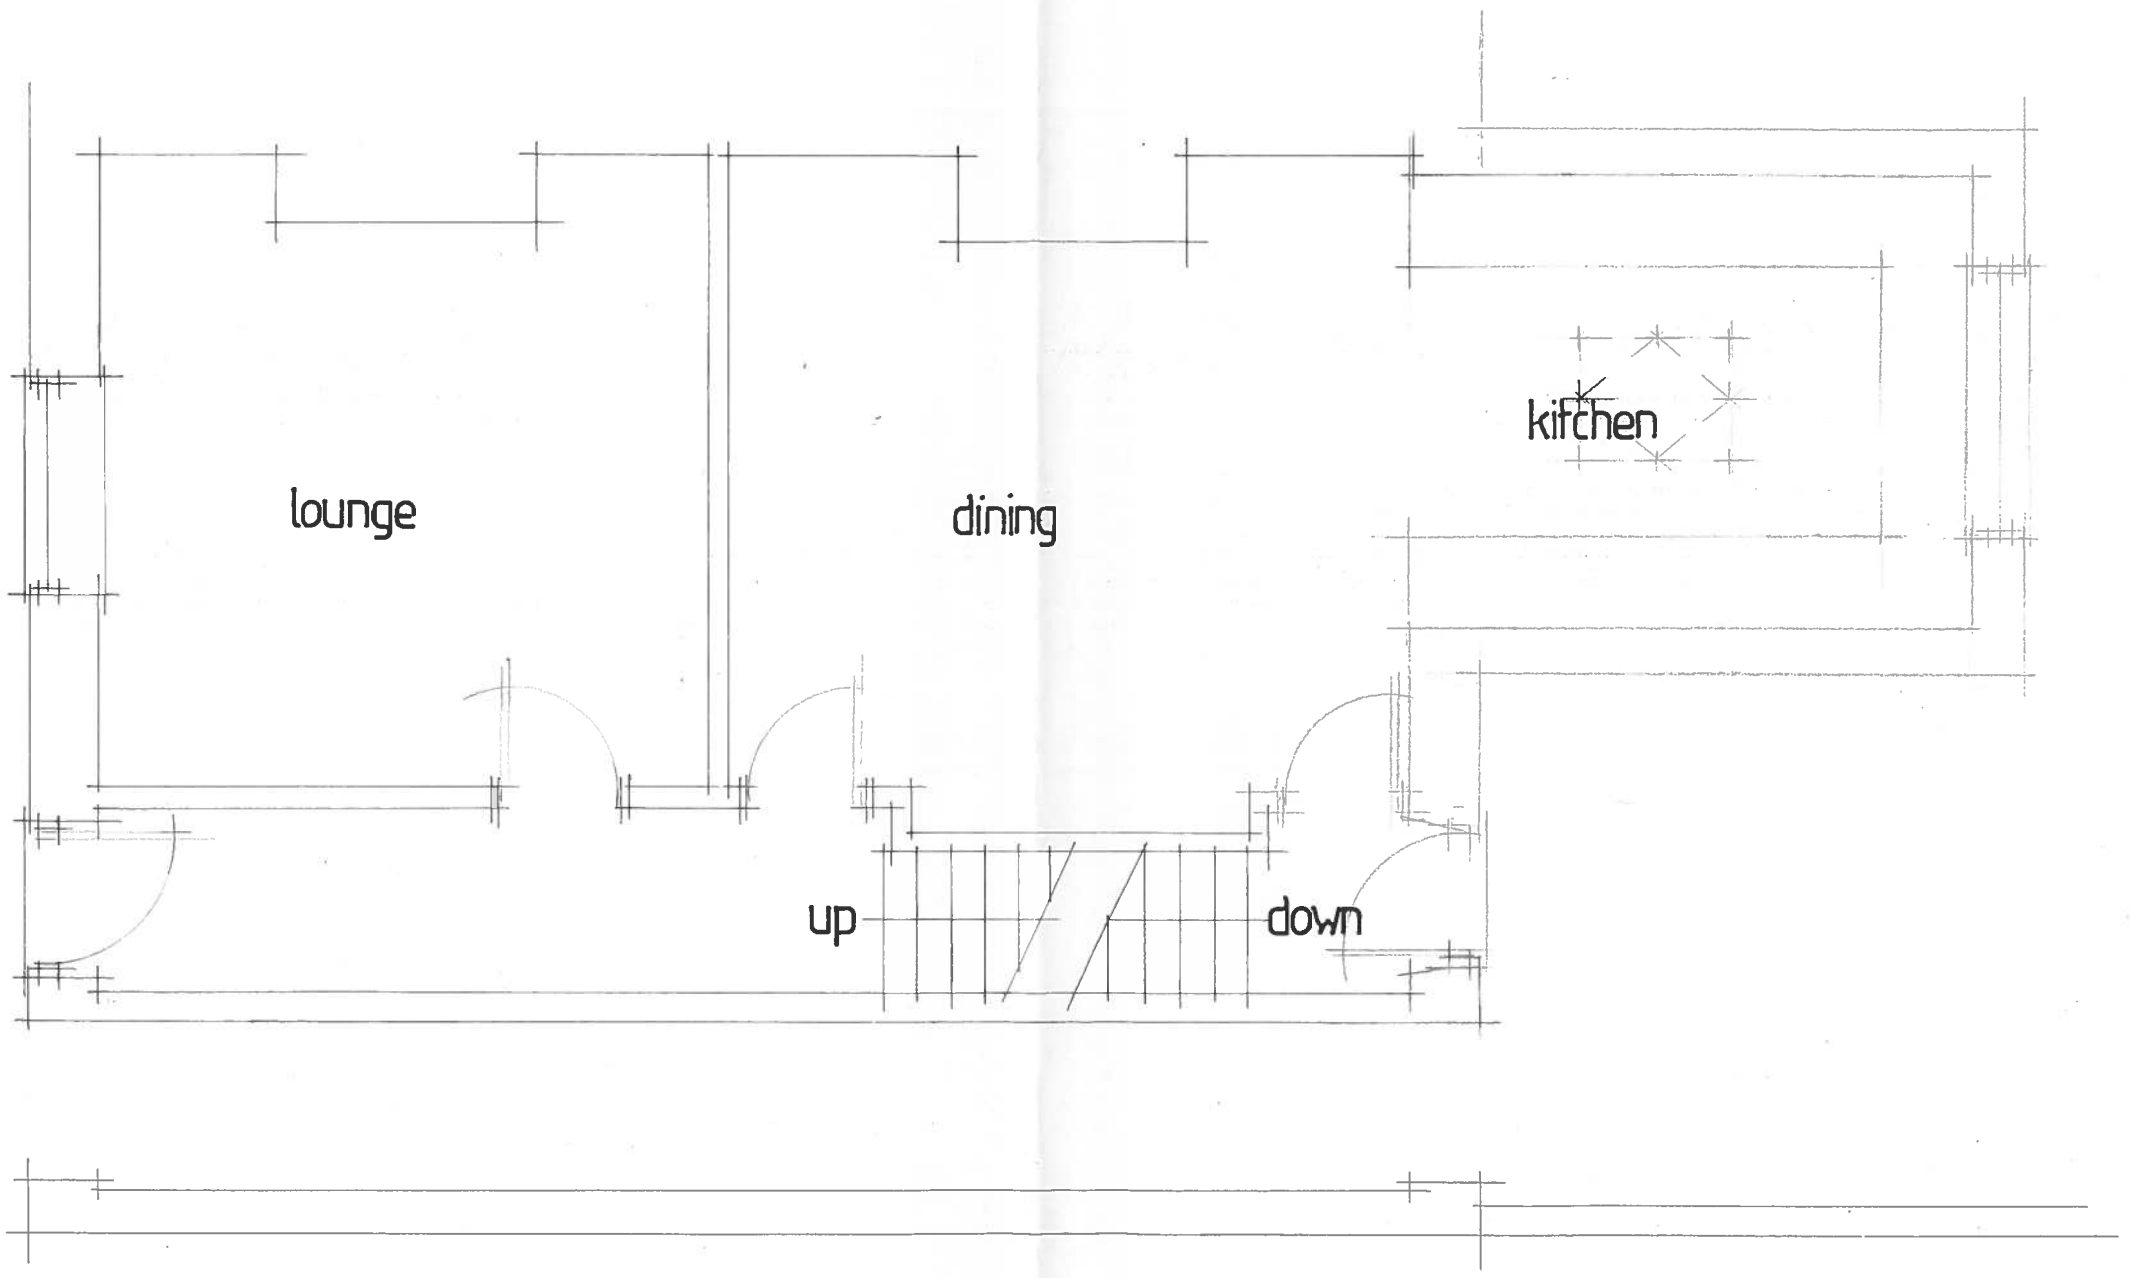

PROPOSED GROUND FLOOR

21 SPRINGWOOD AVE HUDDERSFIELD

DRG NO 1728·3 SCALE 1·50