
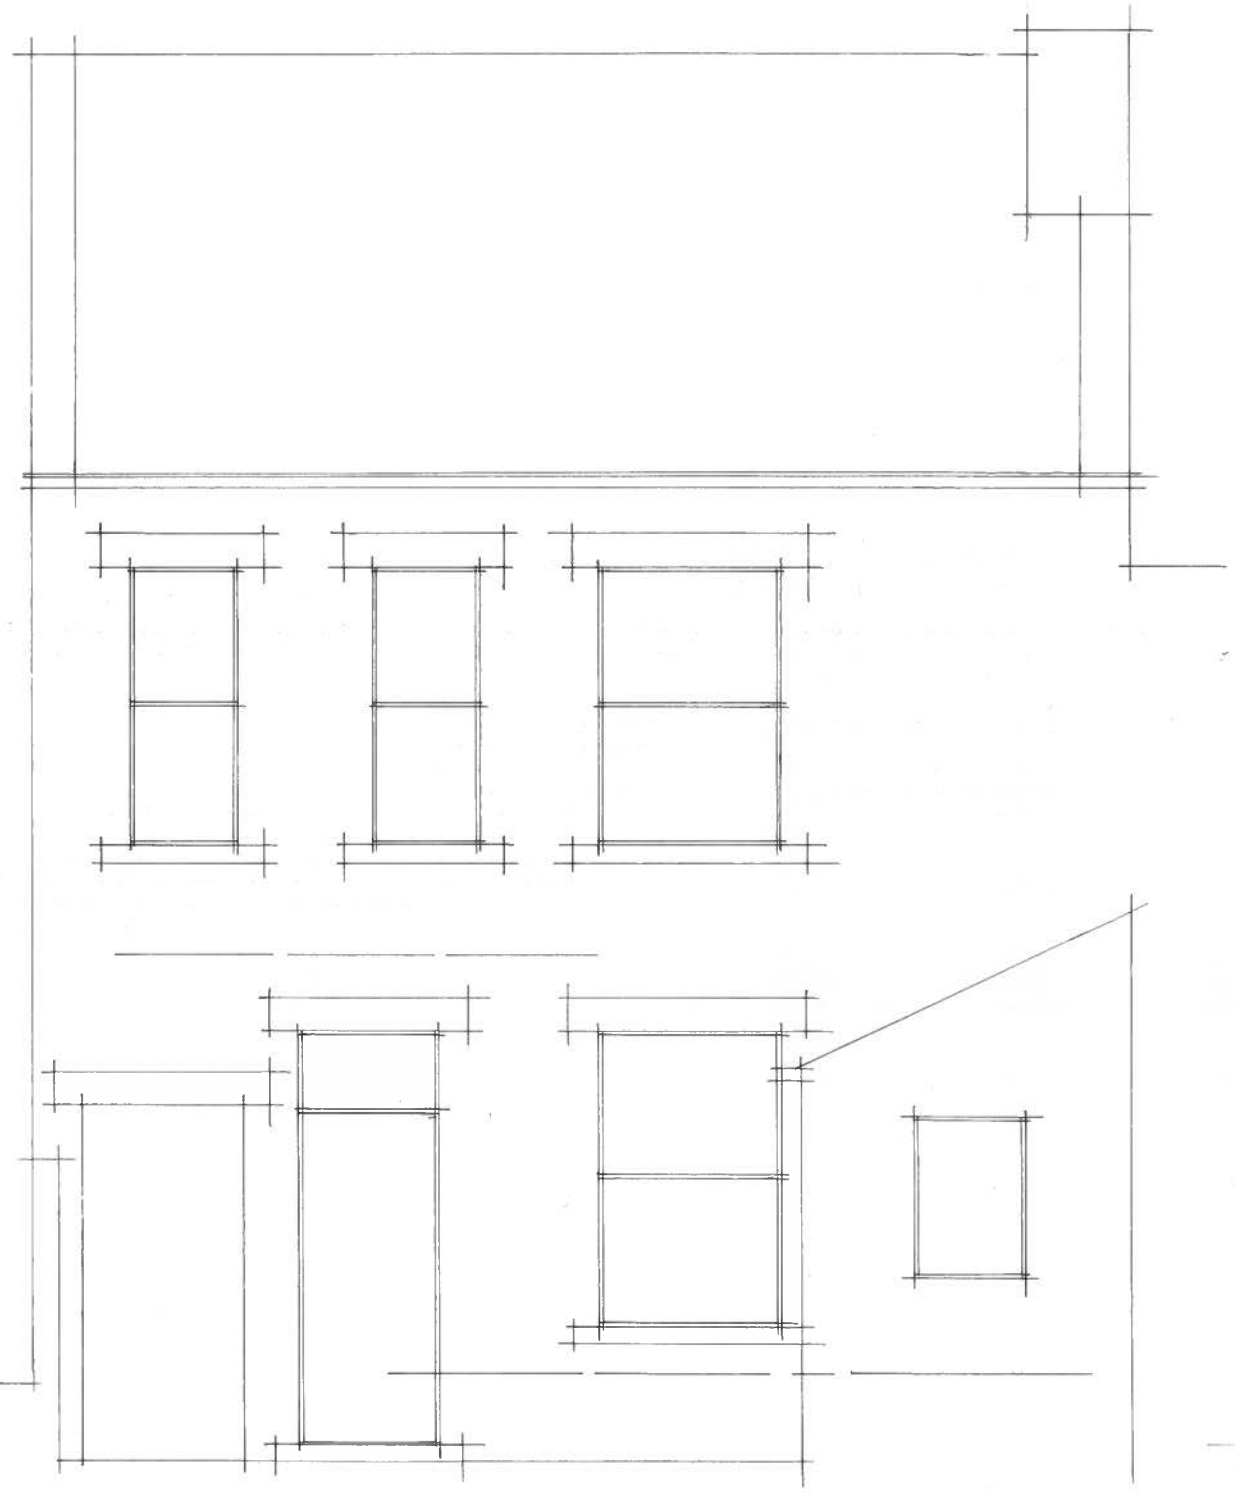


EXISTING REAR ELEVATION

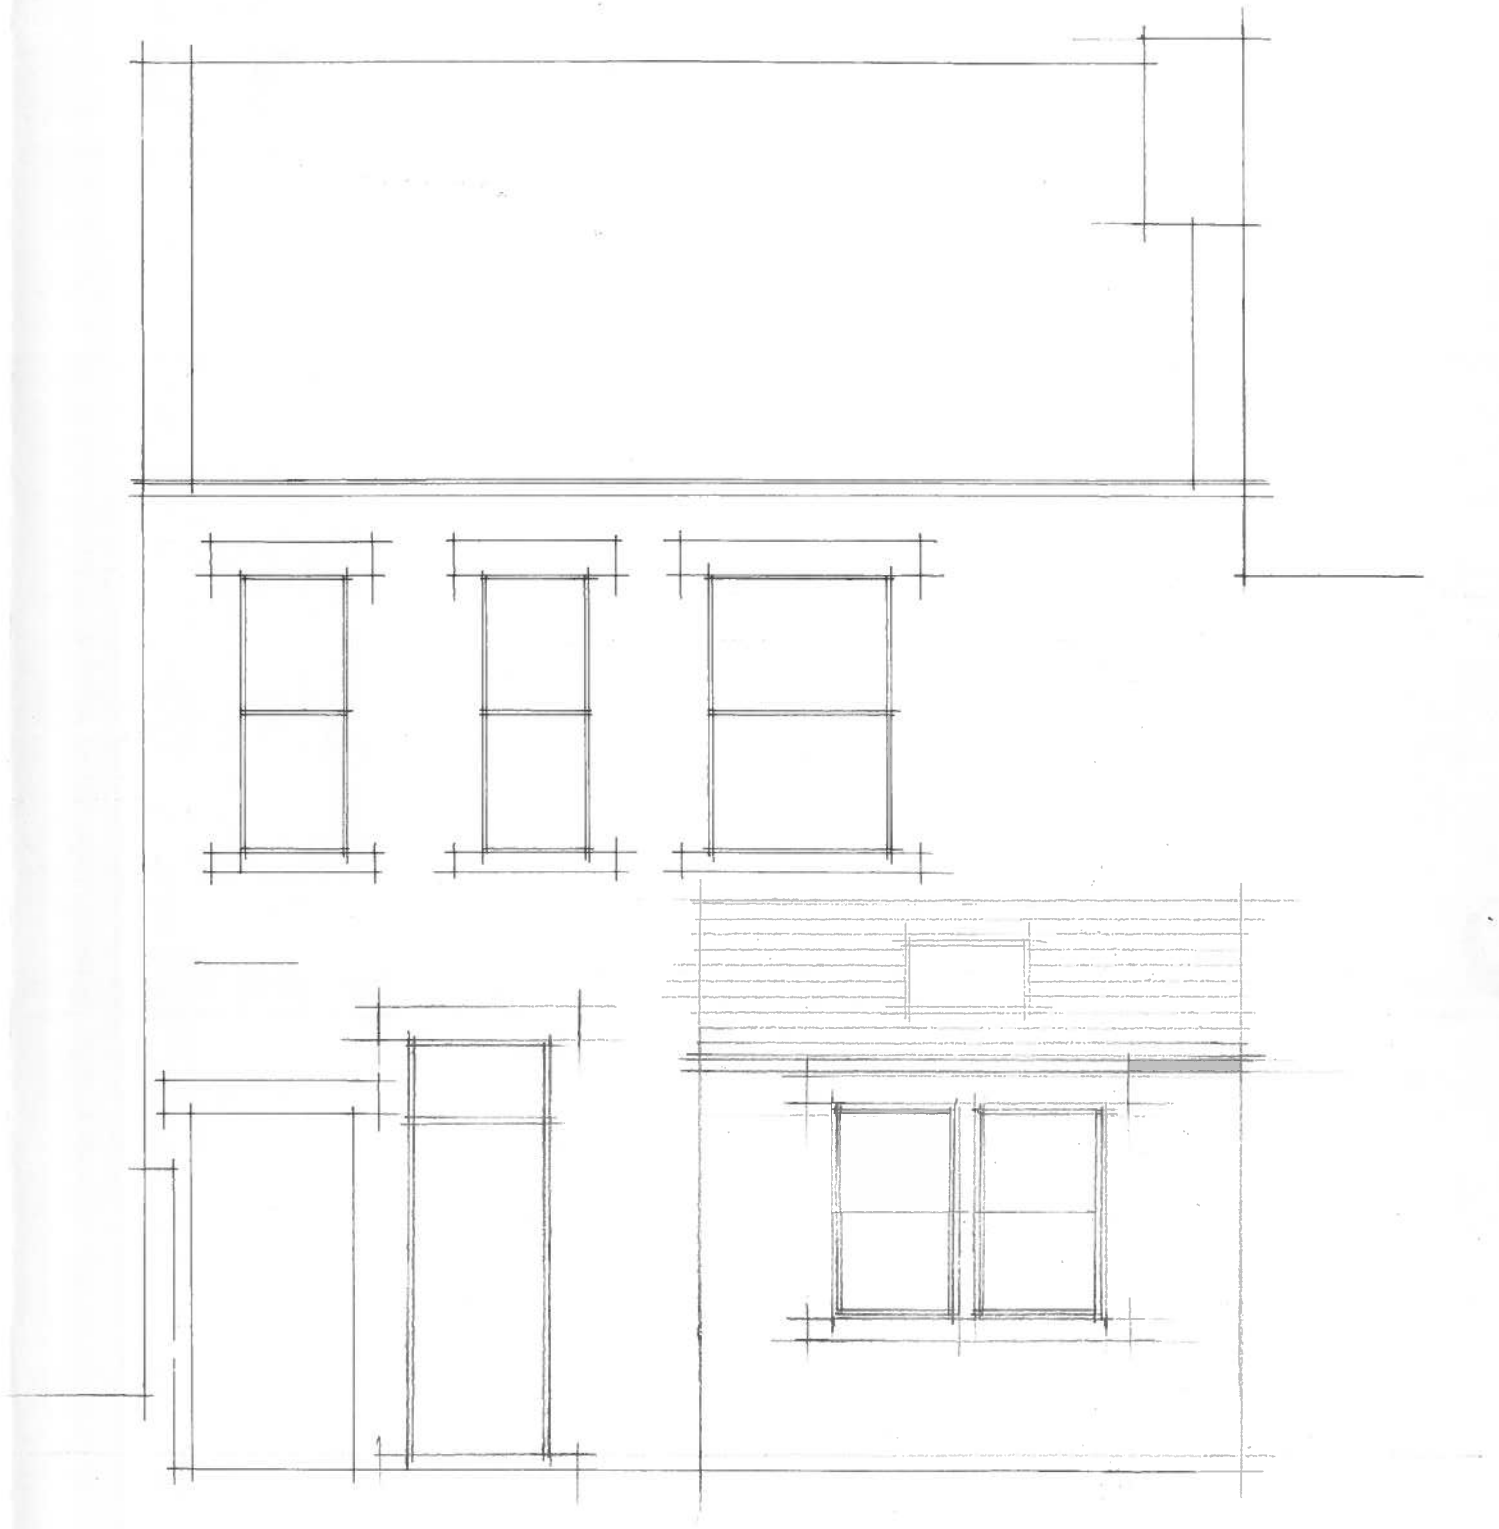

PROPOSED REAR ELEVATION

21 SPRINGWOOD AVE HUDDERSFIELD
DRG NO 1728·4 SCALE 1·50