
All Copyright Is Reserved To YES Engineering Group Limited.
YES Engineering is the trading name of YES Engineering Group Limited (Registered Number: 08500802)
Registered Office: 75 East Road, London, N1 6AH

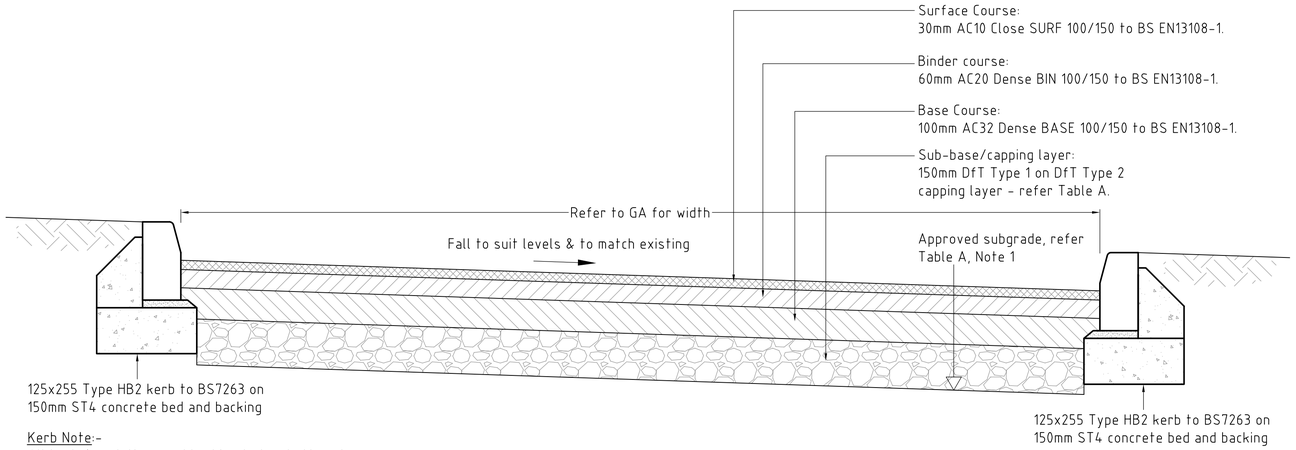

Kerb Note:-
All kerb foundations and backing to be shuttered and constructed in ST4 concrete, poker vibrated in widths of:
375mm x 150mm in straight line alignments
525mm x 150mm in 50m radii or less
ST4 min. 50mm slump, concrete foundations and haunch

P1a C-010 TYPE P1a - SECTION THROUGH PRIVATE ACCESS/PARKING SHOWN THUS ON PLANS:-


SCALE 1:10

0 100 200 300 400 500

Table A: Capping Thickness

CBR of subgrade (%)	1-2	<=5	>5
Capping Thickness (mm)	450	250	200


Note:-
1. The subgrade shall be inspected to confirm its suitability, including testing as necessary. The subgrade shall be free of organic or deleterious materials. The subgrade shall be an undisturbed natural material or approved engineered fill.
2. CBR testing of subgrade to be carried out to confirm capping layer thickness.
3. Where existing construction is to be retained, stagger joints with existing construction as detail B, drg. C-006

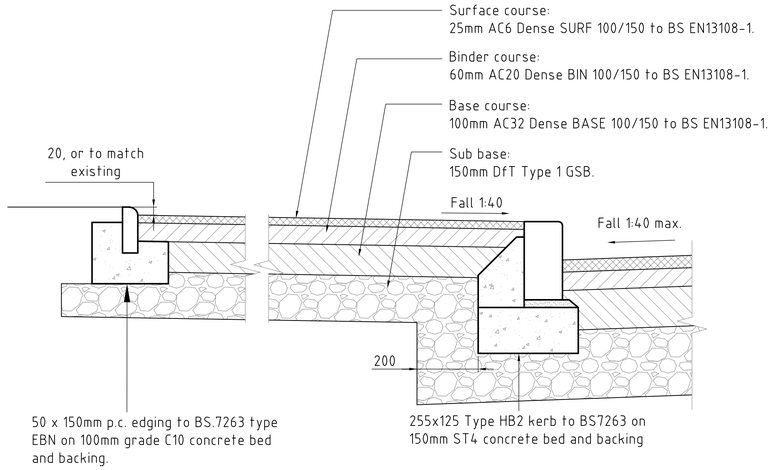

P2 C-010 TYPE P2a OR P2b - SECTION THROUGH BITMAC PEDESTRIAN PAVING SHOWN THUS ON PLANS:- OR

SCALE 1:10


0 100 200 300 400 500

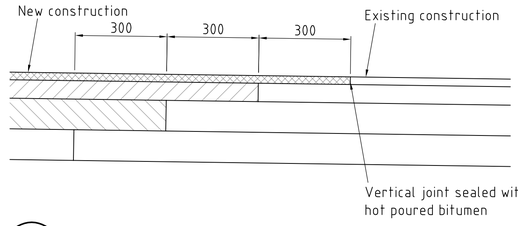

A - TYPICAL SECTION THROUGH TIE IN TO EXISTING

SCALE 1:10

0 100 200 300 400 500

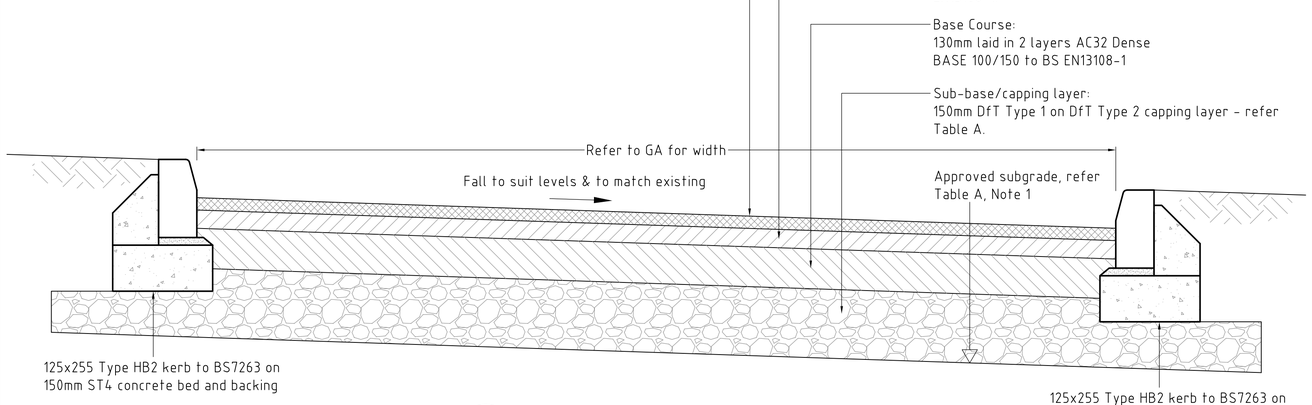


Kerb Note:-
Refer detail P1a

P1b C-010 TYPE P1b - SECTION THROUGH DELIVERY VEHICLE ROUTES SHOWN THUS ON PLANS:-

SCALE 1:10

0 100 200 300 400 500

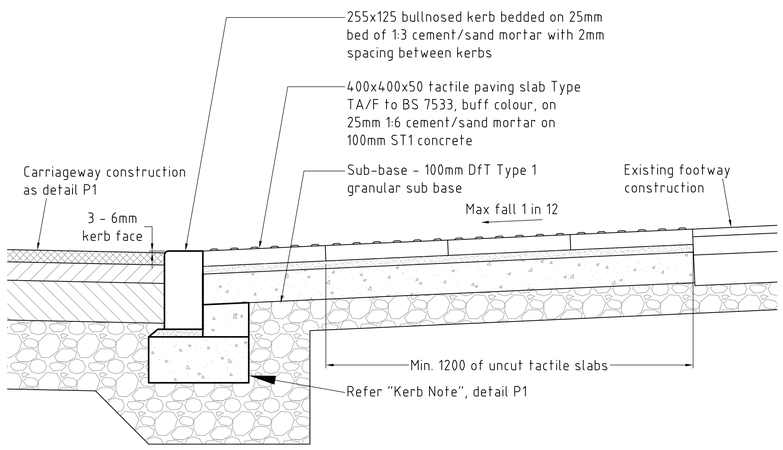

B - TYPICAL SECTION THROUGH TACTILE PAVING PUBLIC FOOTPATH (HIGHWAY)

SCALE 1:10

0 100 200 300 400 500

THIS DRAWING SHALL BE READ IN CONJUNCTION WITH ALL RELEVANT SPECIFICATIONS, DRAWINGS AND SCHEDULES.

ALL DIMENSIONS SHALL BE CHECKED ON SITE PRIOR TO COMMENCEMENT OF WORK.

FOR TENDER
NOT FOR CONSTRUCTION

Based on Architects drawing Ref:

Document No. CWLS+

No.	Revision	By	Chk	Date
0	FOR TENDER	AW	BE	21.03.17
B	HATCH TYPES SHOWN	AW	BE	17.03.17
A	FOR INFORMATION	AW	BE	10.03.17

Date:	10.03.17	Project Eng:	BE
Scale @ A1:	1 : 10	Drawn By:	AW
Scale @ A3:	1 : 20	Checked By:	BE

YES ENGINEERING
75 East Road, London, N1 6AH, Tel: 0207 566 0060

Client: COAL PENSION PROPERTIES LTD.

Project: 4 NO. NEW RETAIL PODS, LEEDS ROAD RETAIL PARK, HUDDERSFIELD

Title: EXTERNAL WORKS DETAILS SHEET 1

Discipline: CIVIL

Drawing No.: 1512402-C-015

Rev.: 0

DO NOT SCALE

IF IN DOUBT ASK.