
All Copyright Is Reserved To YES Engineering Group Limited.
YES Engineering is the trading name of YES Engineering Group Limited (Registered Number: 08500802)
Registered Office: 75 East Road, London, N1 6AH

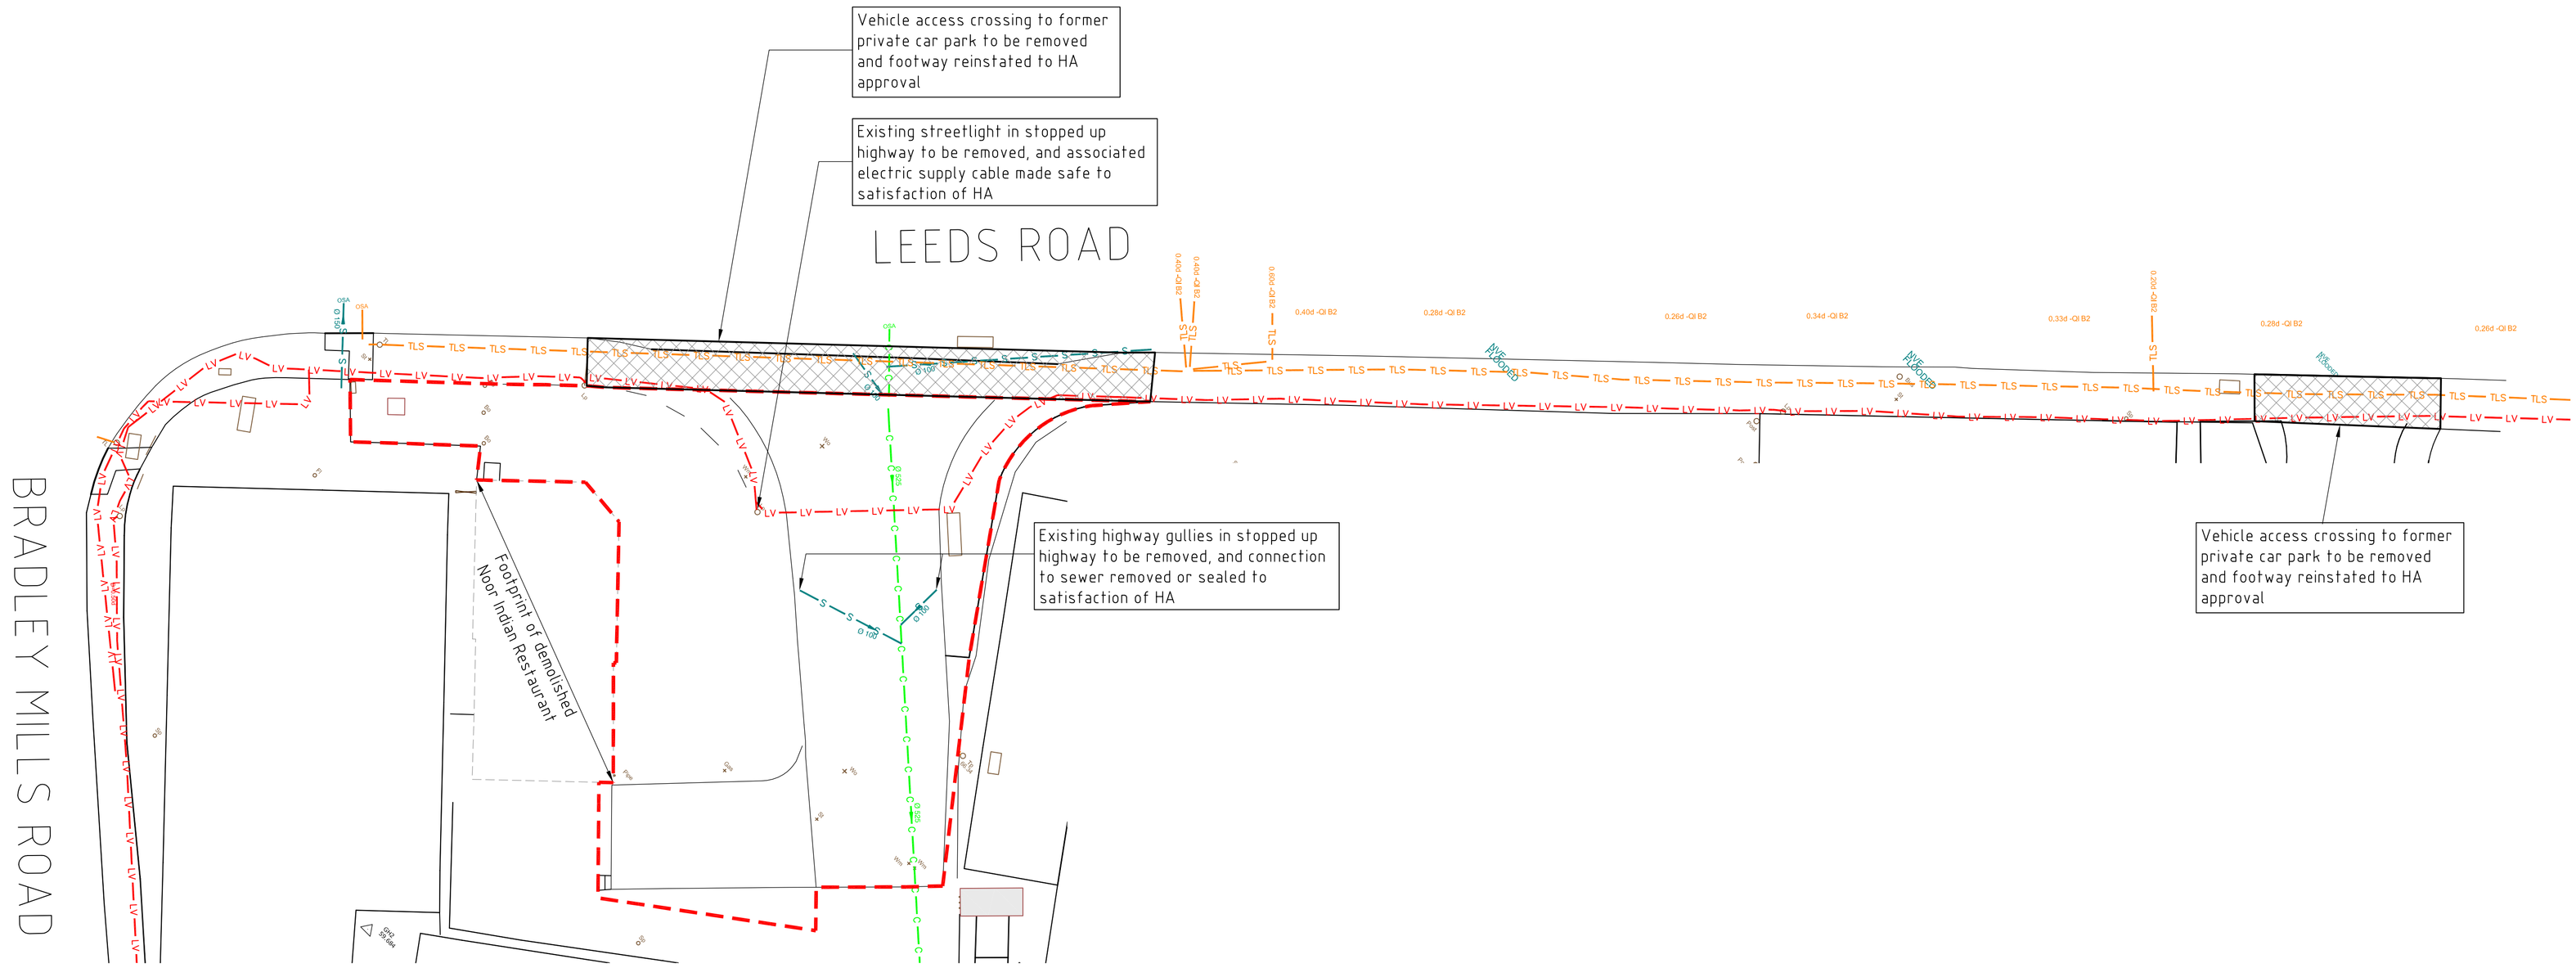

Key:-

- Approximate extent of stopped up highway land, ref. NATTRAN/Y&H/S247/2567
- Extent of footway at dropped vehicle crossings to be reinstated with full height kerbs to Kirklees Metropolitan Borough Council standards & details
- HA Local Highway Authority

Utilities Key:-

- TLS — TLS — Traffic light signal cable
- LV — LV — LV — Electricity cable (streetlight supply)
- S — S — S — Surface water drainage
- C — C — C — Combined drainage

Notes:-

1. Refer to drawing U-001 for combined services coordination drawing and notes.

THIS DRAWING SHALL BE PRINTED IN COLOUR

THIS DRAWING SHALL BE READ IN CONJUNCTION WITH ALL RELEVANT SPECIFICATIONS, DRAWINGS AND SCHEDULES.

ALL DIMENSIONS SHALL BE CHECKED ON SITE PRIOR TO COMMENCEMENT OF WORK.

FOR INFORMATION NOT FOR CONSTRUCTION

No.	Revision	By	Chk	Date
A	FOR INFORMATION	AW	BE	07.02.17

Date:	07.02.17	Project Eng:	BE
Scale @ A1:	1 : 200	Drawn By:	AW
Scale @ A3:	1 : 400	Checked By:	BE

YES ENGINEERING
75 East Road, London, N1 6AH, Tel: 0207 566 0060

Client: COAL PENSION PROPERTIES LTD.

Project: 4 NO. NEW RETAIL PODS, LEEDS ROAD RETAIL PARK, HUDDERSFIELD

Title: EXISTING UNDERGROUND SERVICES – HIGHWAY WORKS

Discipline: CIVIL

Drawing No.: 1512402–U–009

Rev.: A

Document No. SERVICES

Based on Architects drawing Ref:

DO NOT SCALE

IF IN DOUBT ASK.