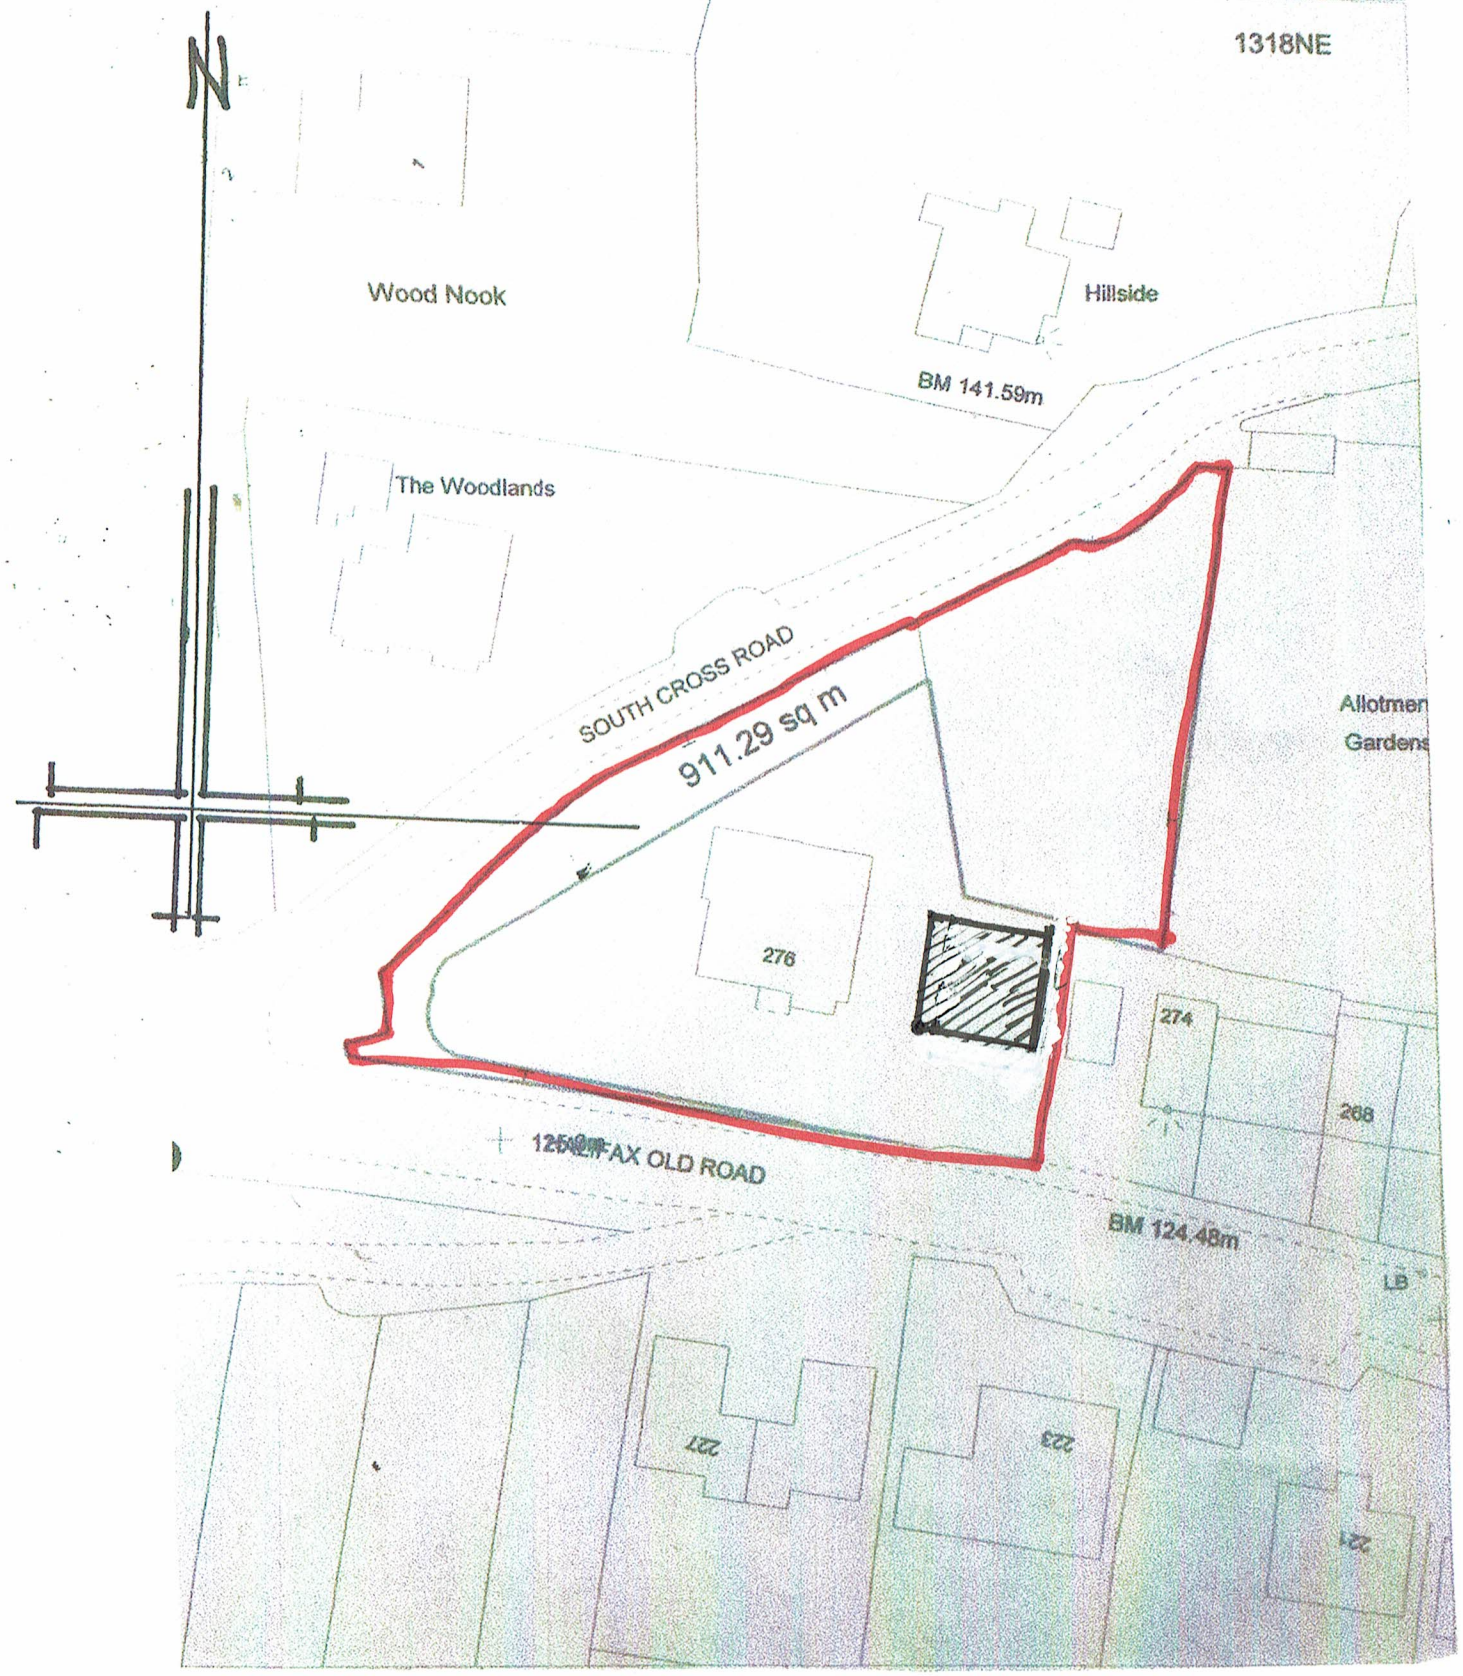

SCALE 1:500

276 HALIFAX OLD ROAD
DOMESTIC OUTBUILDING

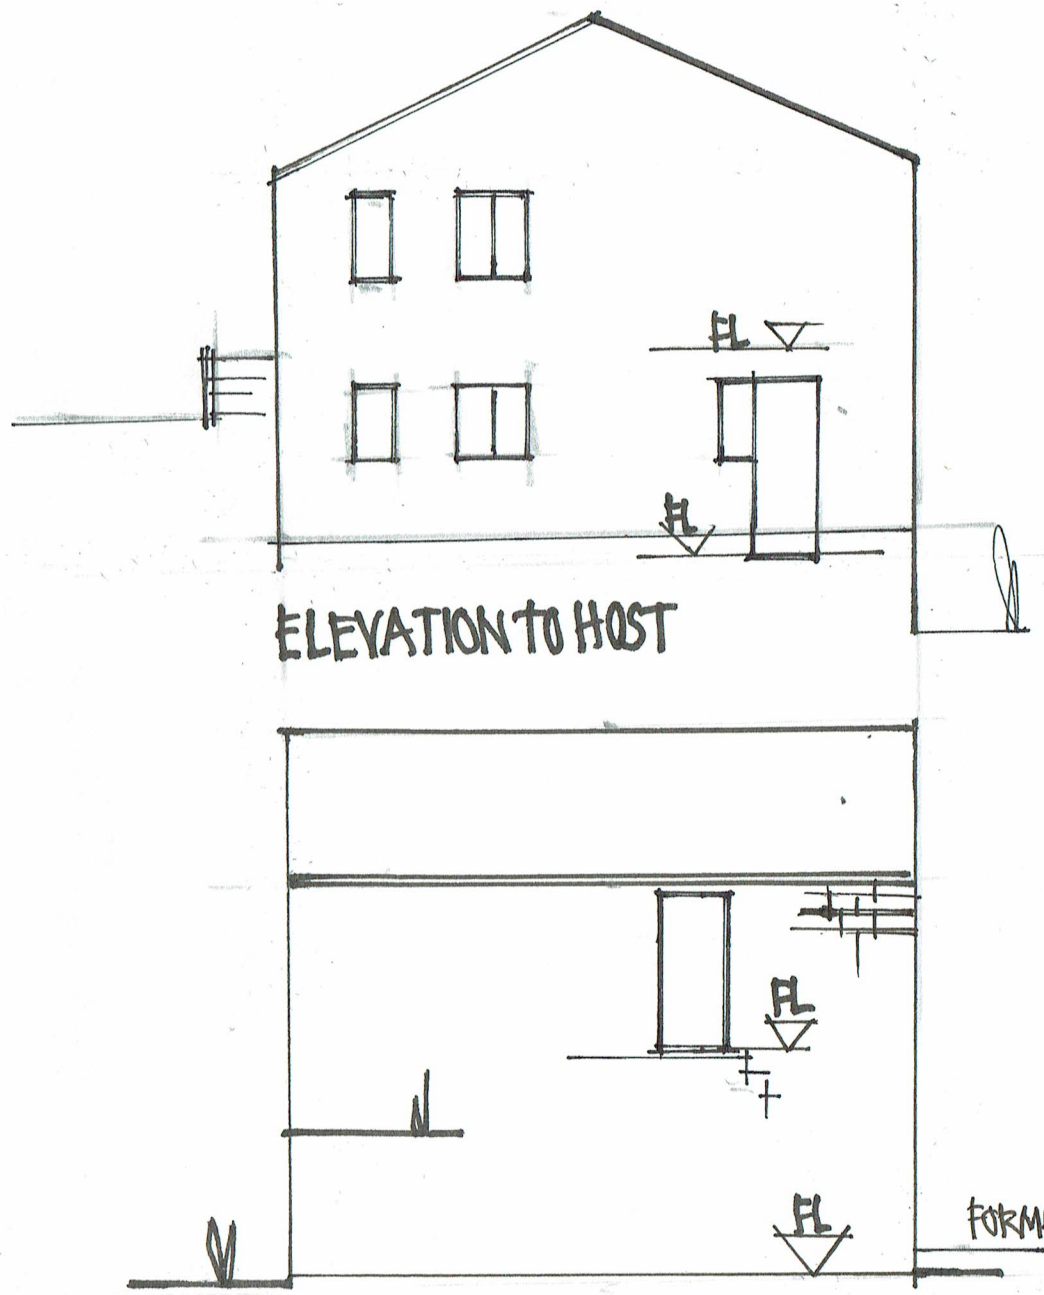

SCALE 1:100