

276 HALIFAX OLD ROAD
DOMESTIC OUTBUILDING

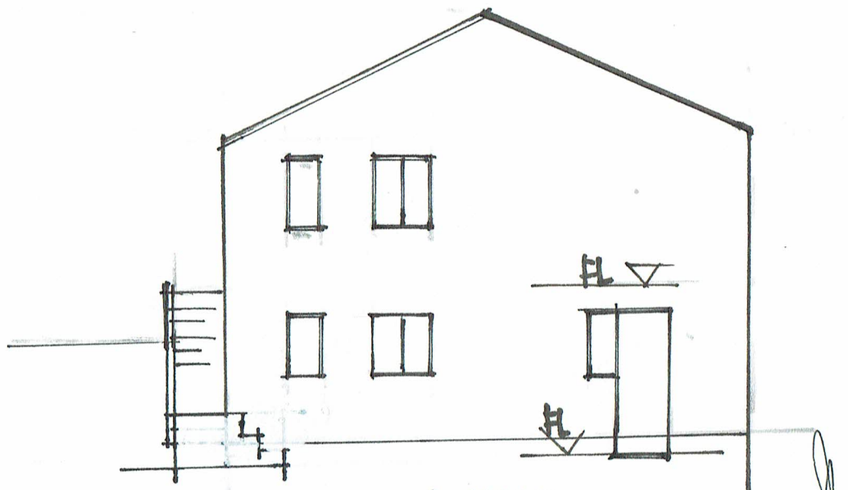


ELEVATION TO HOST

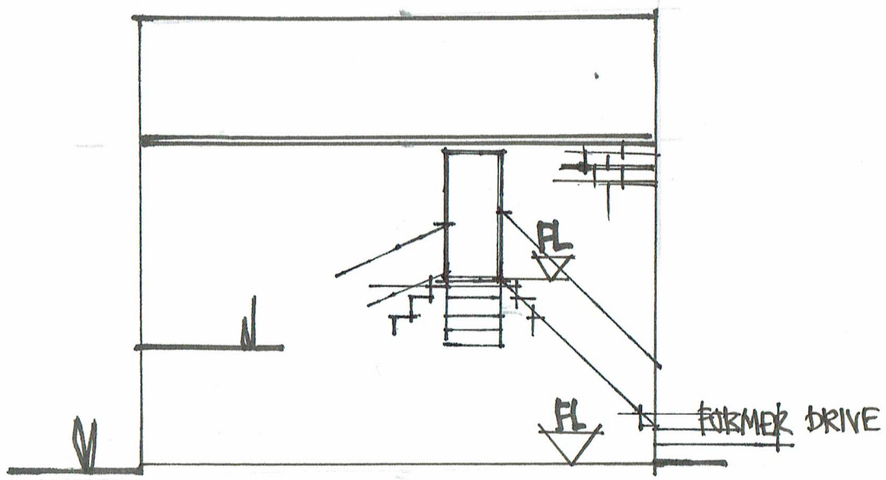

ELEVATION TO REAR GARDEN

SCALE 1:100

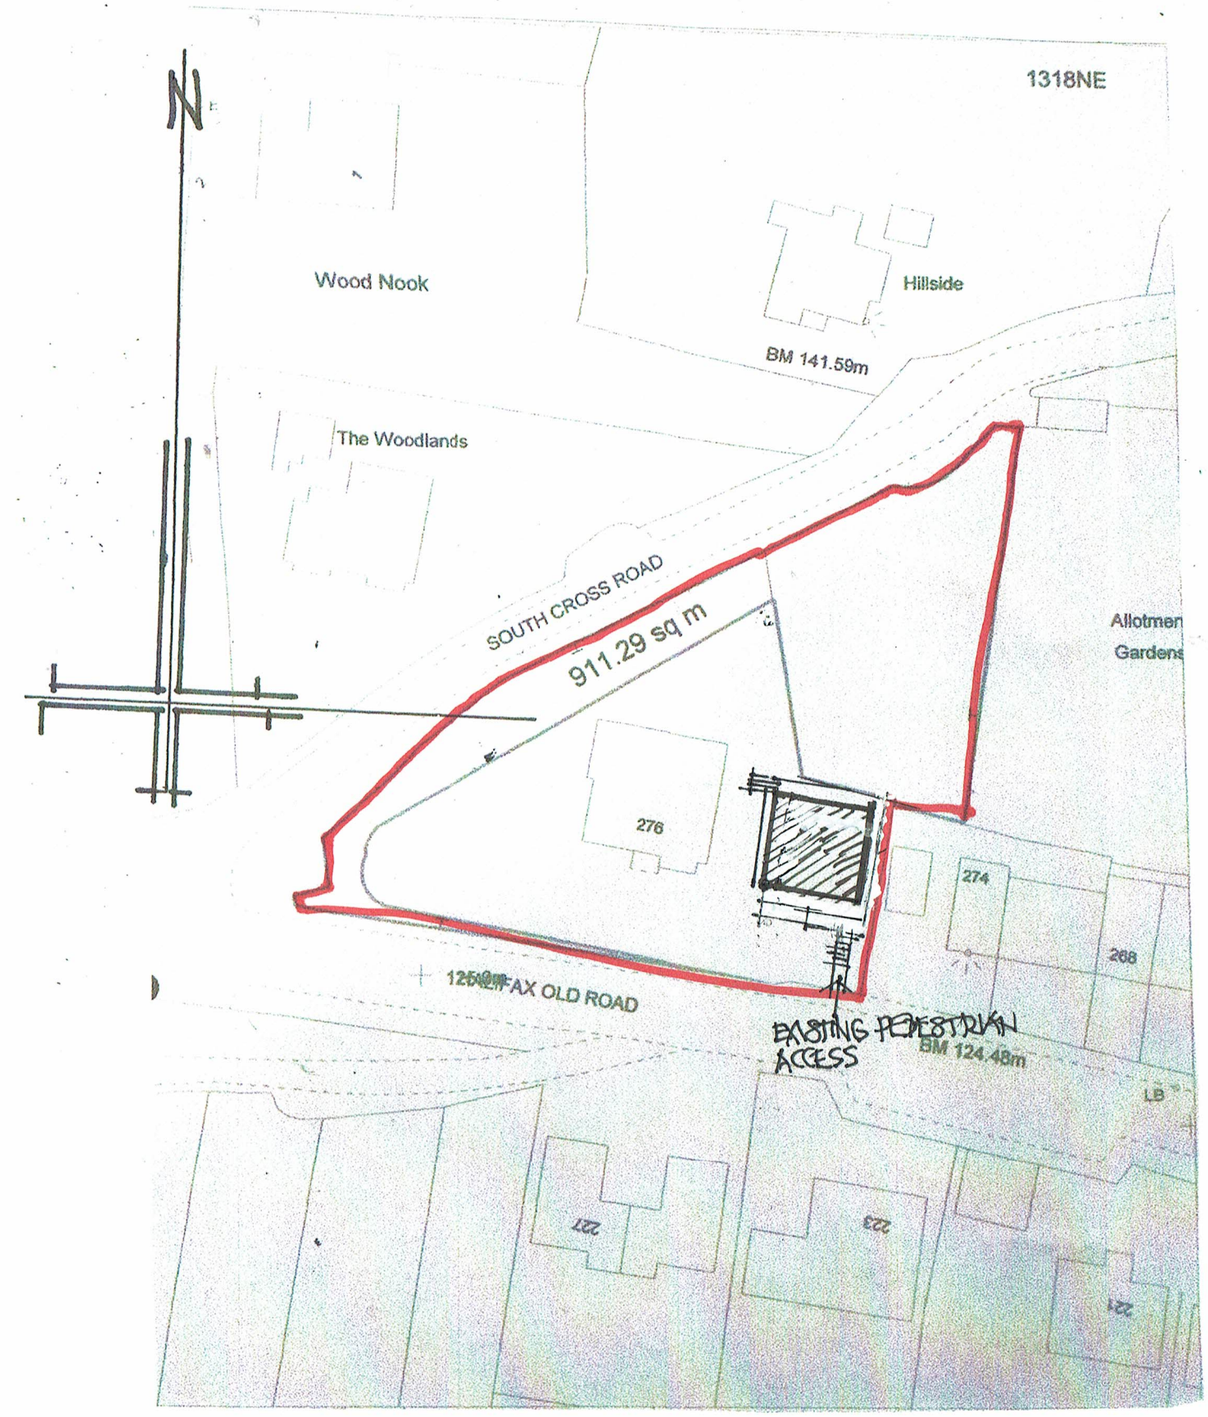

SCALE 1:500