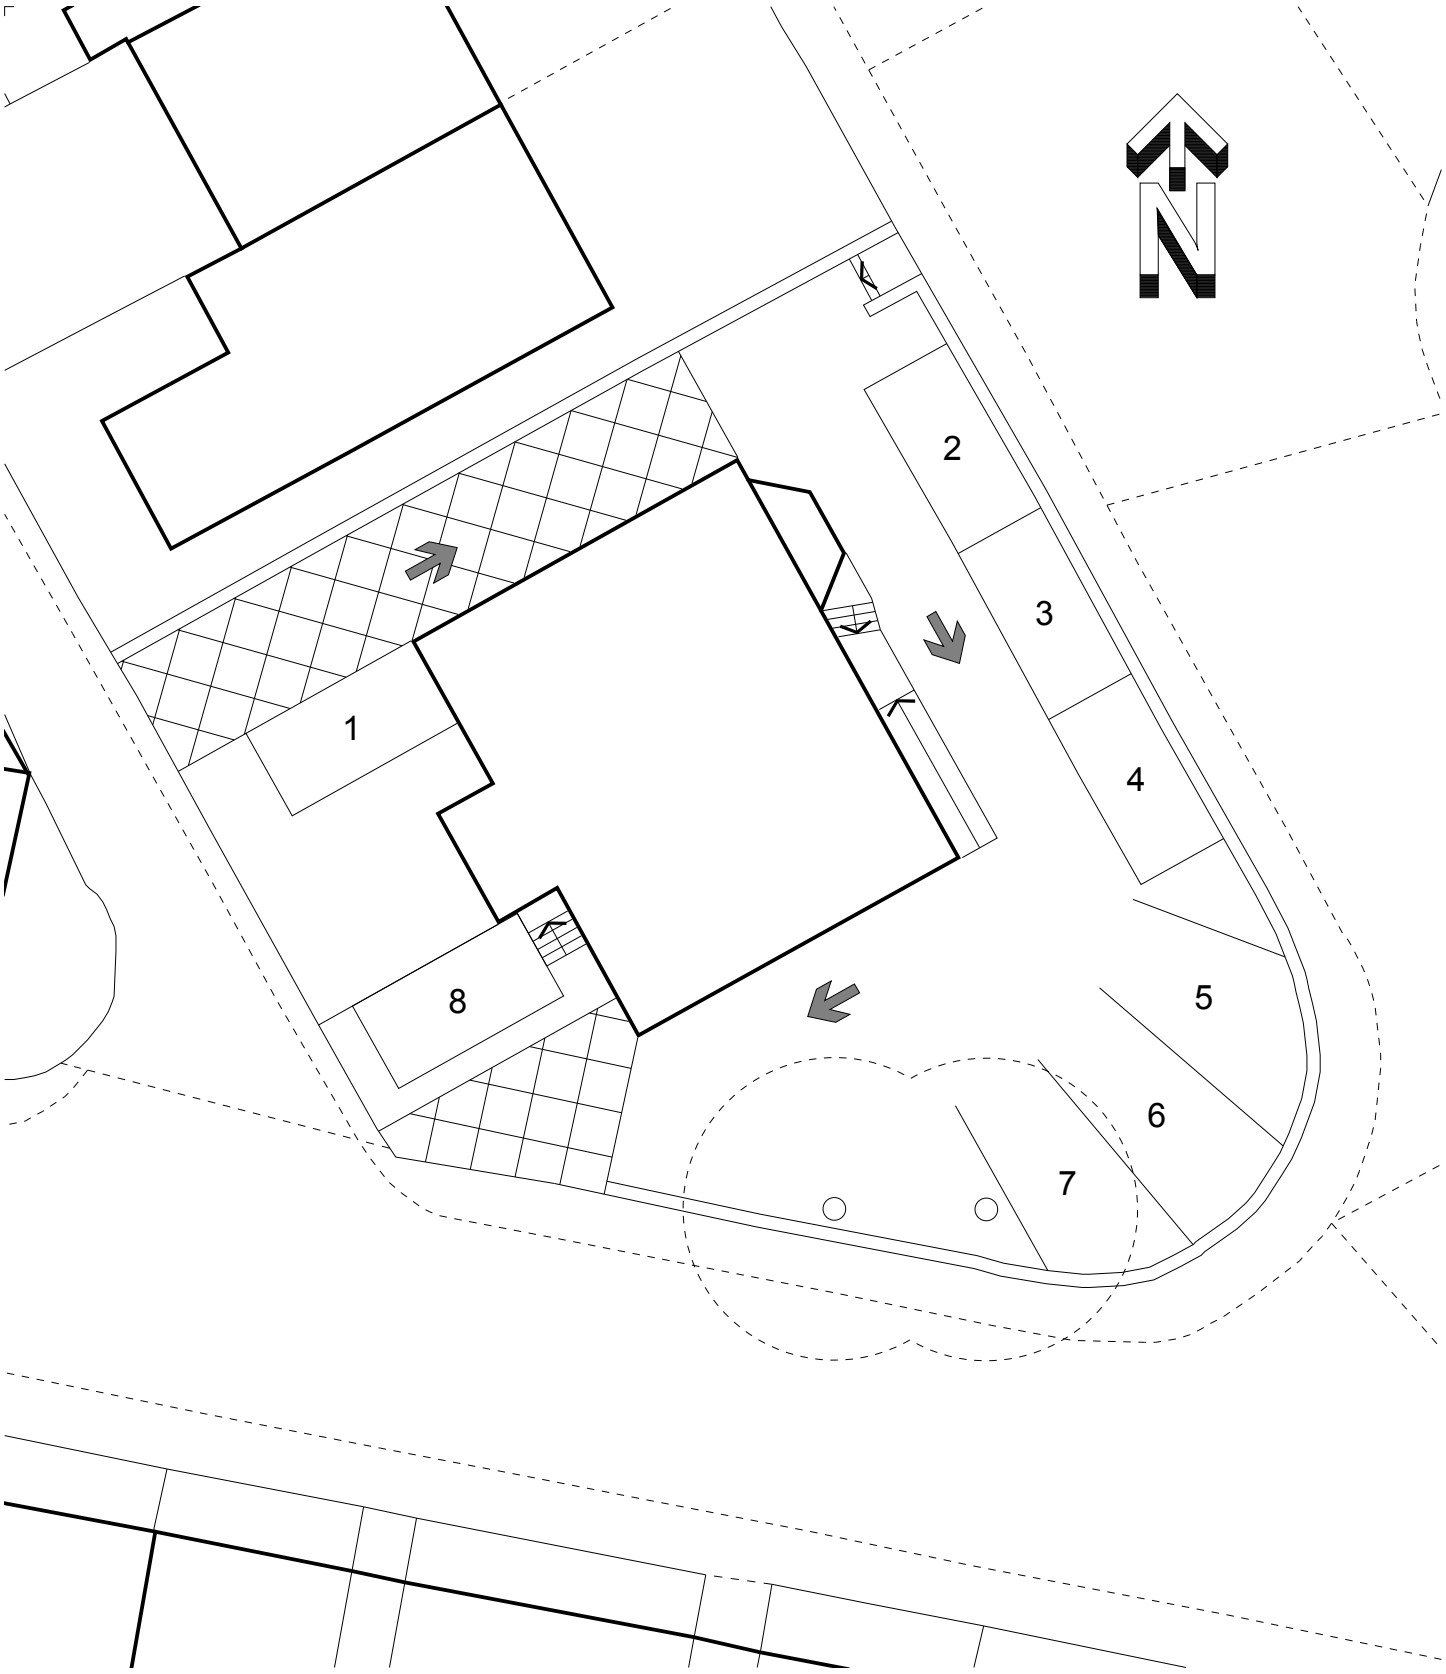


WHp ARCHITECTURE

CLIENT	DRAWING TITLE				
EDEN PROJECT	BLOCK PLAN - EXISTING				
PROJECT	**JOB NO**	**DRG NO**	**REV**	**SCALE @ A4**	**DATE**
31 ACRE STREET, LINDLEY	3937	04	-	1:200	23 06 17

This drawing is the property and copyright of WHp Residential Ltd, Shepley, Huddersfield, Tel. 01484 602377, Fax. 01484 602723, Email. enquiries@waltonhorsfall.co.uk and must not be amended or reproduced without written consent. Use only figured dimensions, do not scale, and report any anomalies.