
Internal floor area = 25m^2

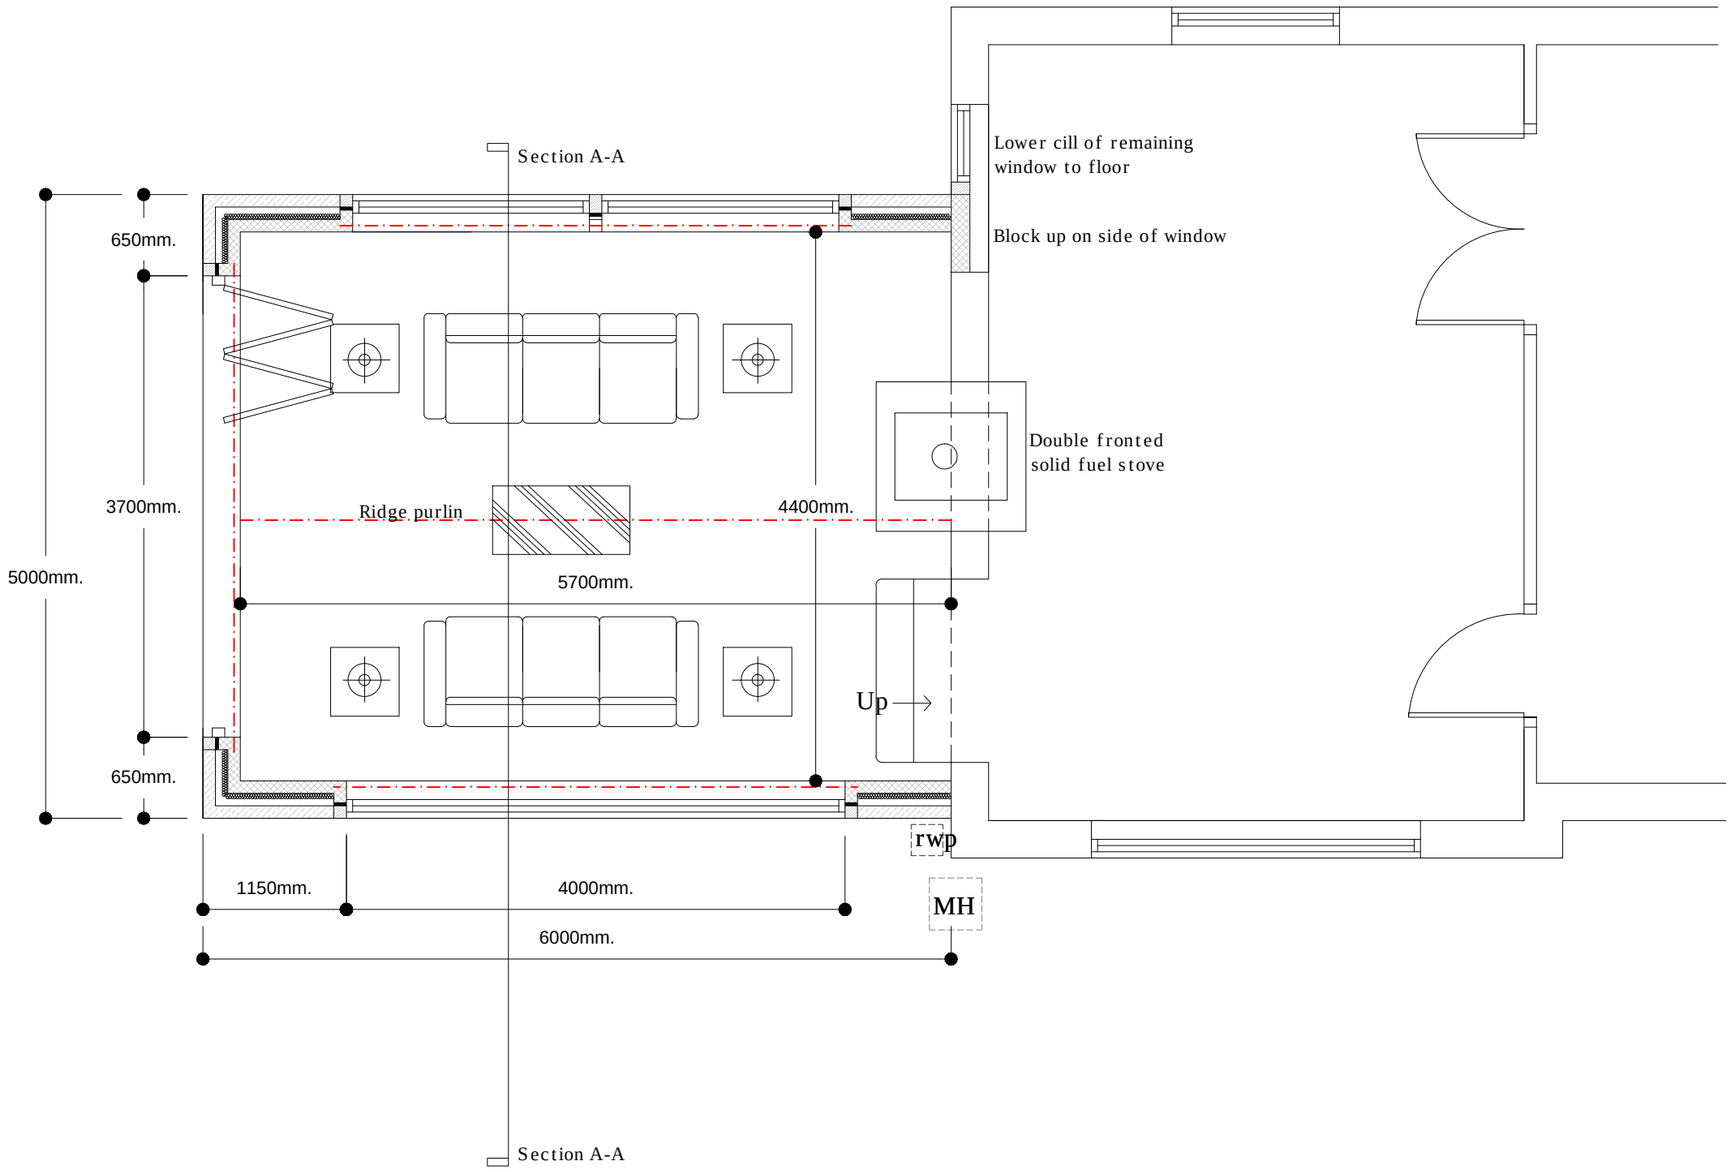

This drawing has been prepared specifically for the purpose of obtaining Planning Permission and/or Building Regulation Approval. Its suitability for other purposes, without supplementary details and specifications cannot be guranteed. The Permissions and/or Approvals are beyond the Architects control, and no guarantee that such will be granted is given or to be inferred by reason of the preperation of this drawing. Only figured dimensions are to be used. All dimensions to be checked on site. This drawing together with the design is the property and copyright of the Architect and must not be reproduced withour prior written permission.

Scheme: -
Single storey side extension

Location: -
6 Lydgate Road, Shepley

Drawing Description: -
Ground Floor Plan Option 03

Scale: -	Date: -	Dwg Number: -
1:50	Oct 17	02D

Client: -
Mr M Earnshaw

Amendments: -