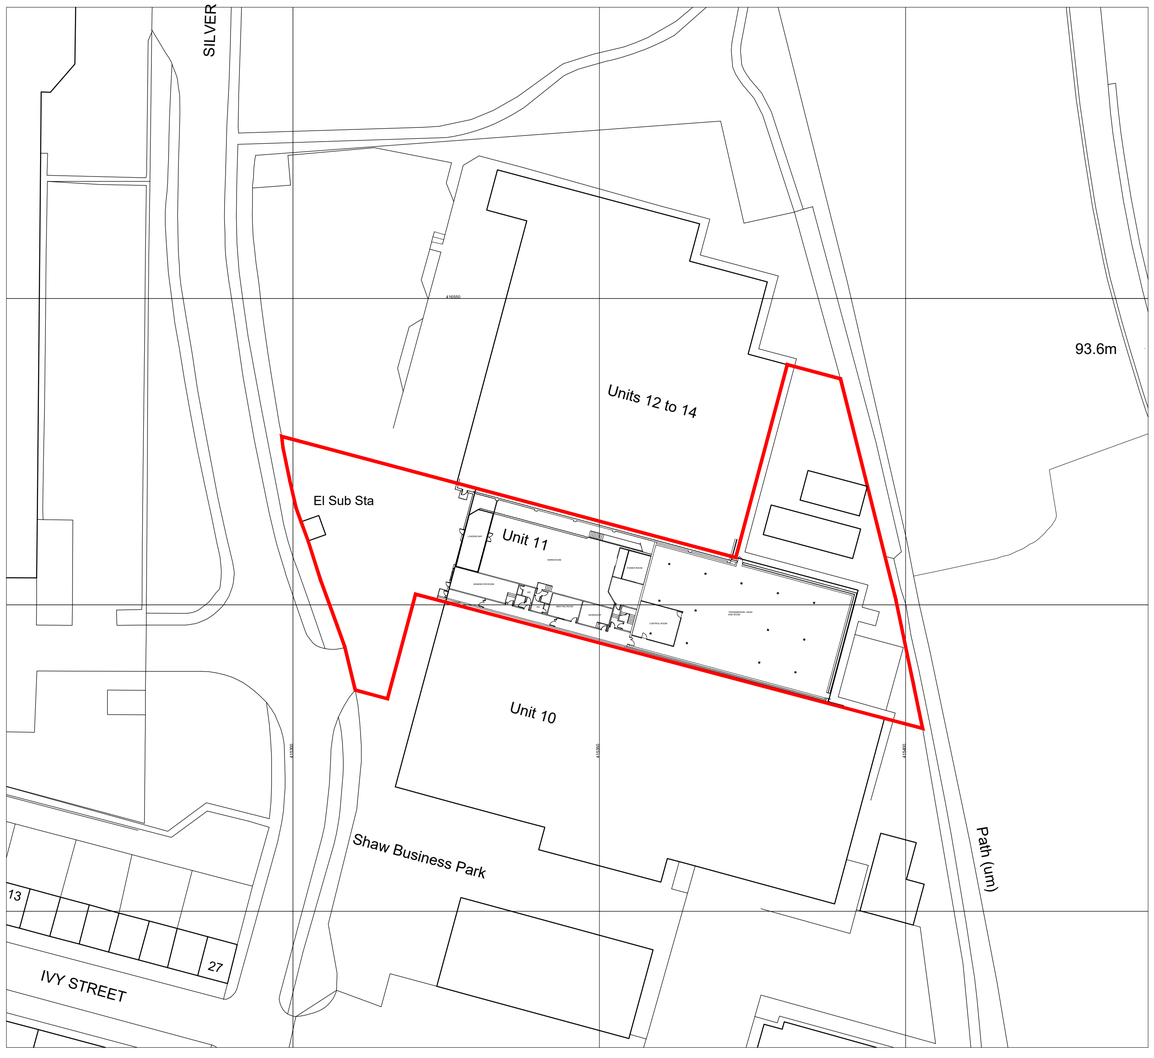


Ordnance Survey, (c) Crown Copyright 2013. All rights reserved. Licence number 100020449

LOCATION PLAN Scale 1:500@A1

0 5m 10m 20m 30m 50m

Notes:

All dimensions to be checked on site.

DO NOT SCALE FROM DRAWING.

Discrepancies ambiguities and/or omissions between this drawing and information given elsewhere must be reported immediately to the architect before proceeding.

THIS DRAWING IS COPYRIGHT.

This drawing is to be read in conjunction with drawings:-

REV	DATE	REVISION NOTES
1	13.03.17	First Issue

NAPPER

Napper Architects Ltd
3 Waterloo Square
Newcaste upon Tyne
NE1 4DR

T:0191 2610491
E:info@napperarchitects.co.uk
W:www.napperarchitects.co.uk

InfraNorth Critical Infrastructure

W: www.upnorthgroup.com | E: info@upnorthgroup.com | T: +44 191 414 2882

Status:

Client: Virgin Media

Site: Huddersfield

Zone/Room: New Data Hall

Title: Location Plan

Site/Bun Nr:	C3470	Post Code:	HD5 9AG
Designer:	MBT	Scale:	1:500@A1
CAD Tech:	MBT	Paper Size:	A1
Approver:	MB	Date:	March 2017

Origin Drg/File Number: AL(0)LP01 — **Rev:** 1

UNG Project Number: Q-17-4432 — **UNG Drg Number:** — **Rev:**