NOTES
- Do not scale from this drawing.
- This drawing is copyright.
- All dimensions to be checked on site prior to the order or manufacture of any goods.

REVISIONS:

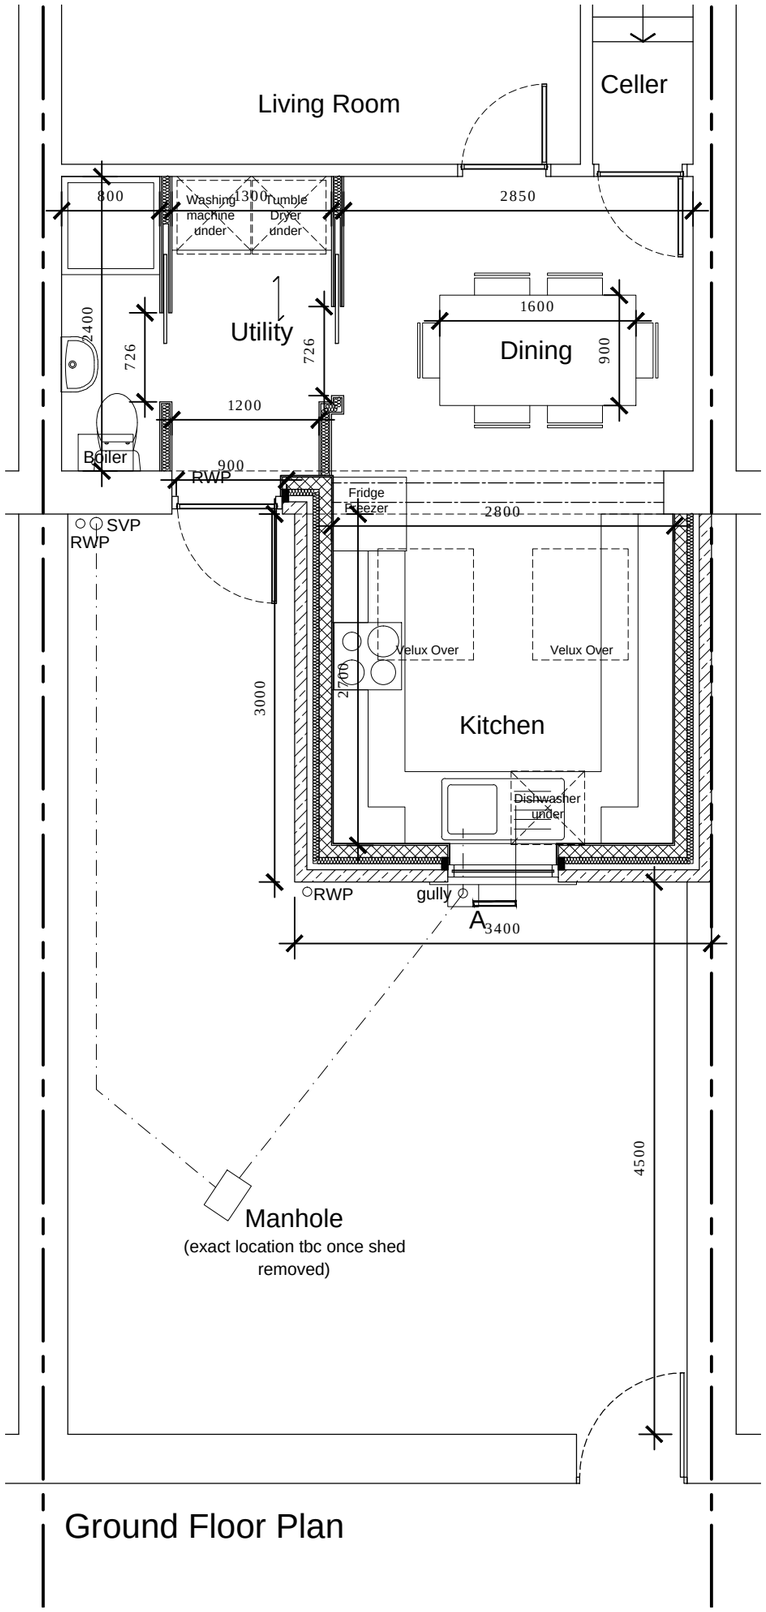


Ground Floor Plan

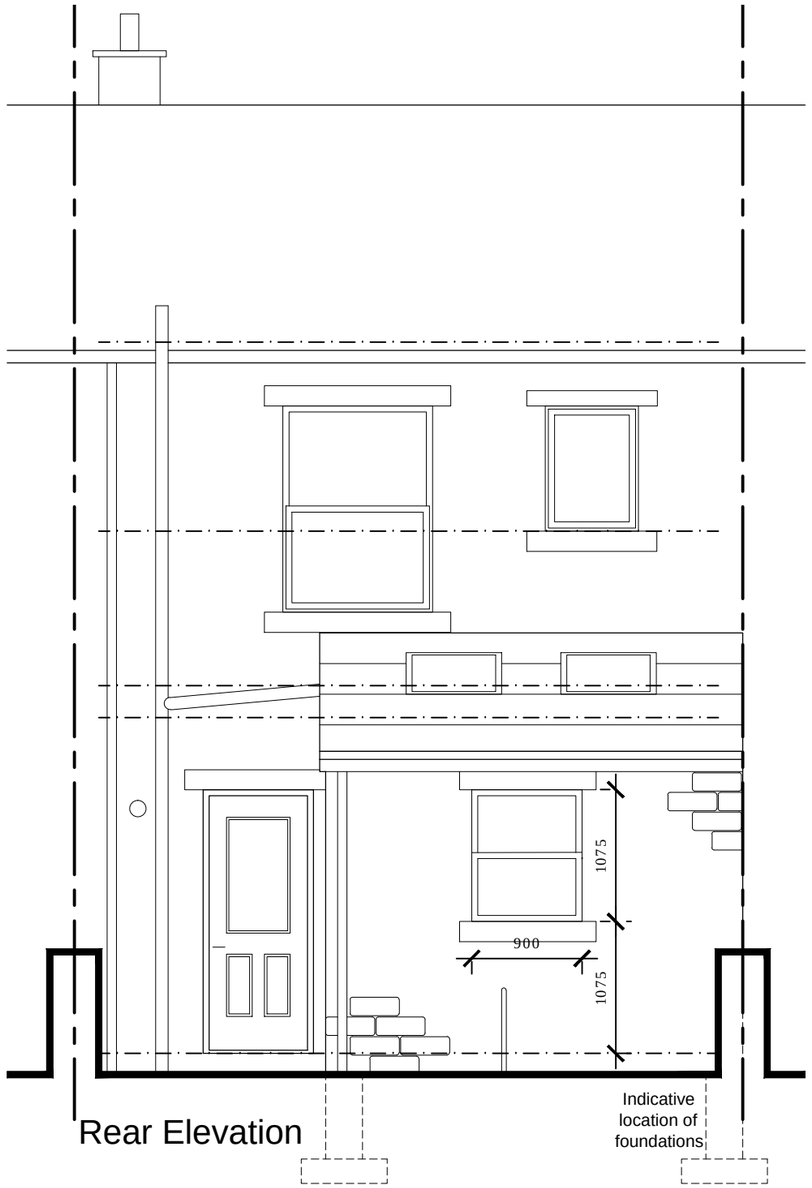


Rear Elevation

Materials:
External Walls - Natural Stone to match existing.
Roof - Blue slate to match existing
Windows - Grey uPVC to match existing with artstone head and cill detail.
Rainwater goods - Black uPVC

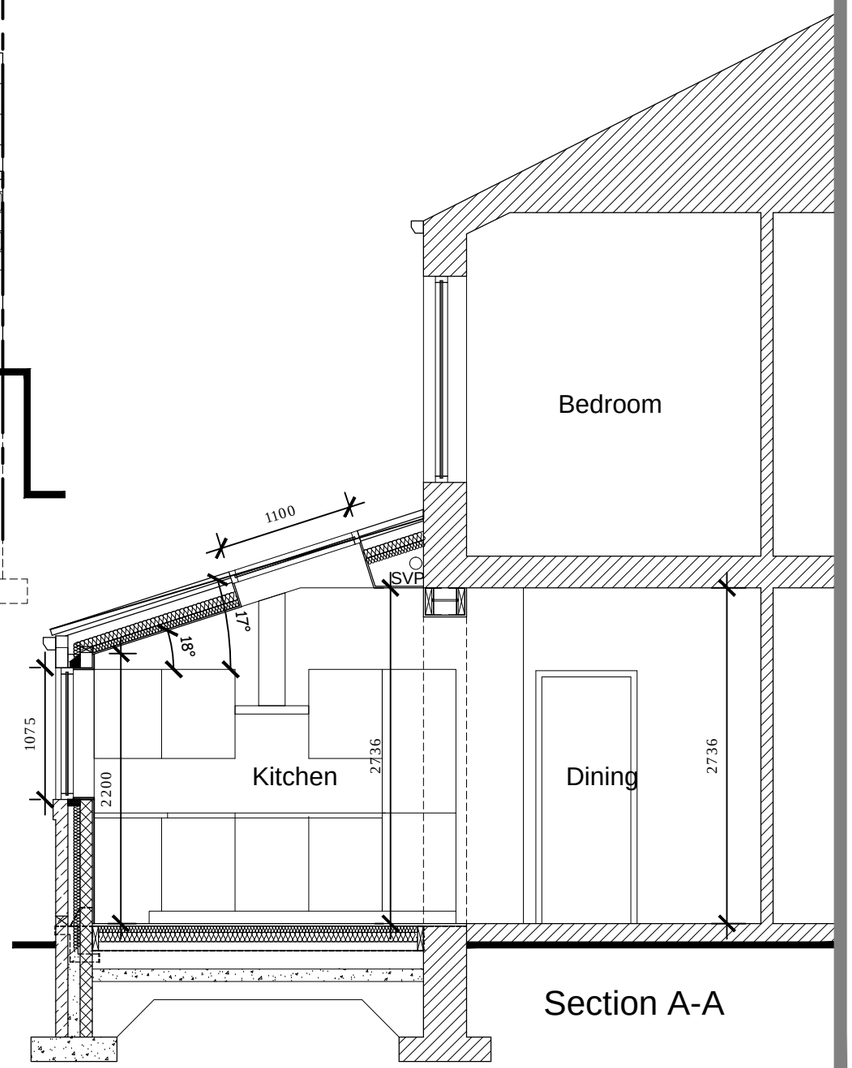


Section A-A


Elizabeth Parr . Architect
35 Meadow Lane, Slaithwaite, HD7 5EX
t: 01484 843139 / 07985 541292
e: elizabethparr.architect@gmail.com


11a Wetlands Road : Single storey extension to rear - As Proposed

Client: Mr T Downing / Ms L Tinson, 11a Wetlands Road, Meltham, Huddersfield, HD9 4HA

Dwg ref: 11aWR/SK02 : Scale 1: 50 / 1250 @ A3 : May 2017