




This drawing has been prepared specifically for the purpose of obtaining Planning Permission and/or Building Regulation Approval. Its suitability for other purposes, without supplementary details and specifications cannot be guaranteed. The Permissions and/or Approvals are beyond the Architects control, and no guarantee that such will be granted is given or to be inferred by reason of the preparation of this drawing. Only figured dimensions are to be used. All dimensions to be checked on site. This drawing together with the design is the property and copyright of the Architect and must not be reproduced without prior written permission.

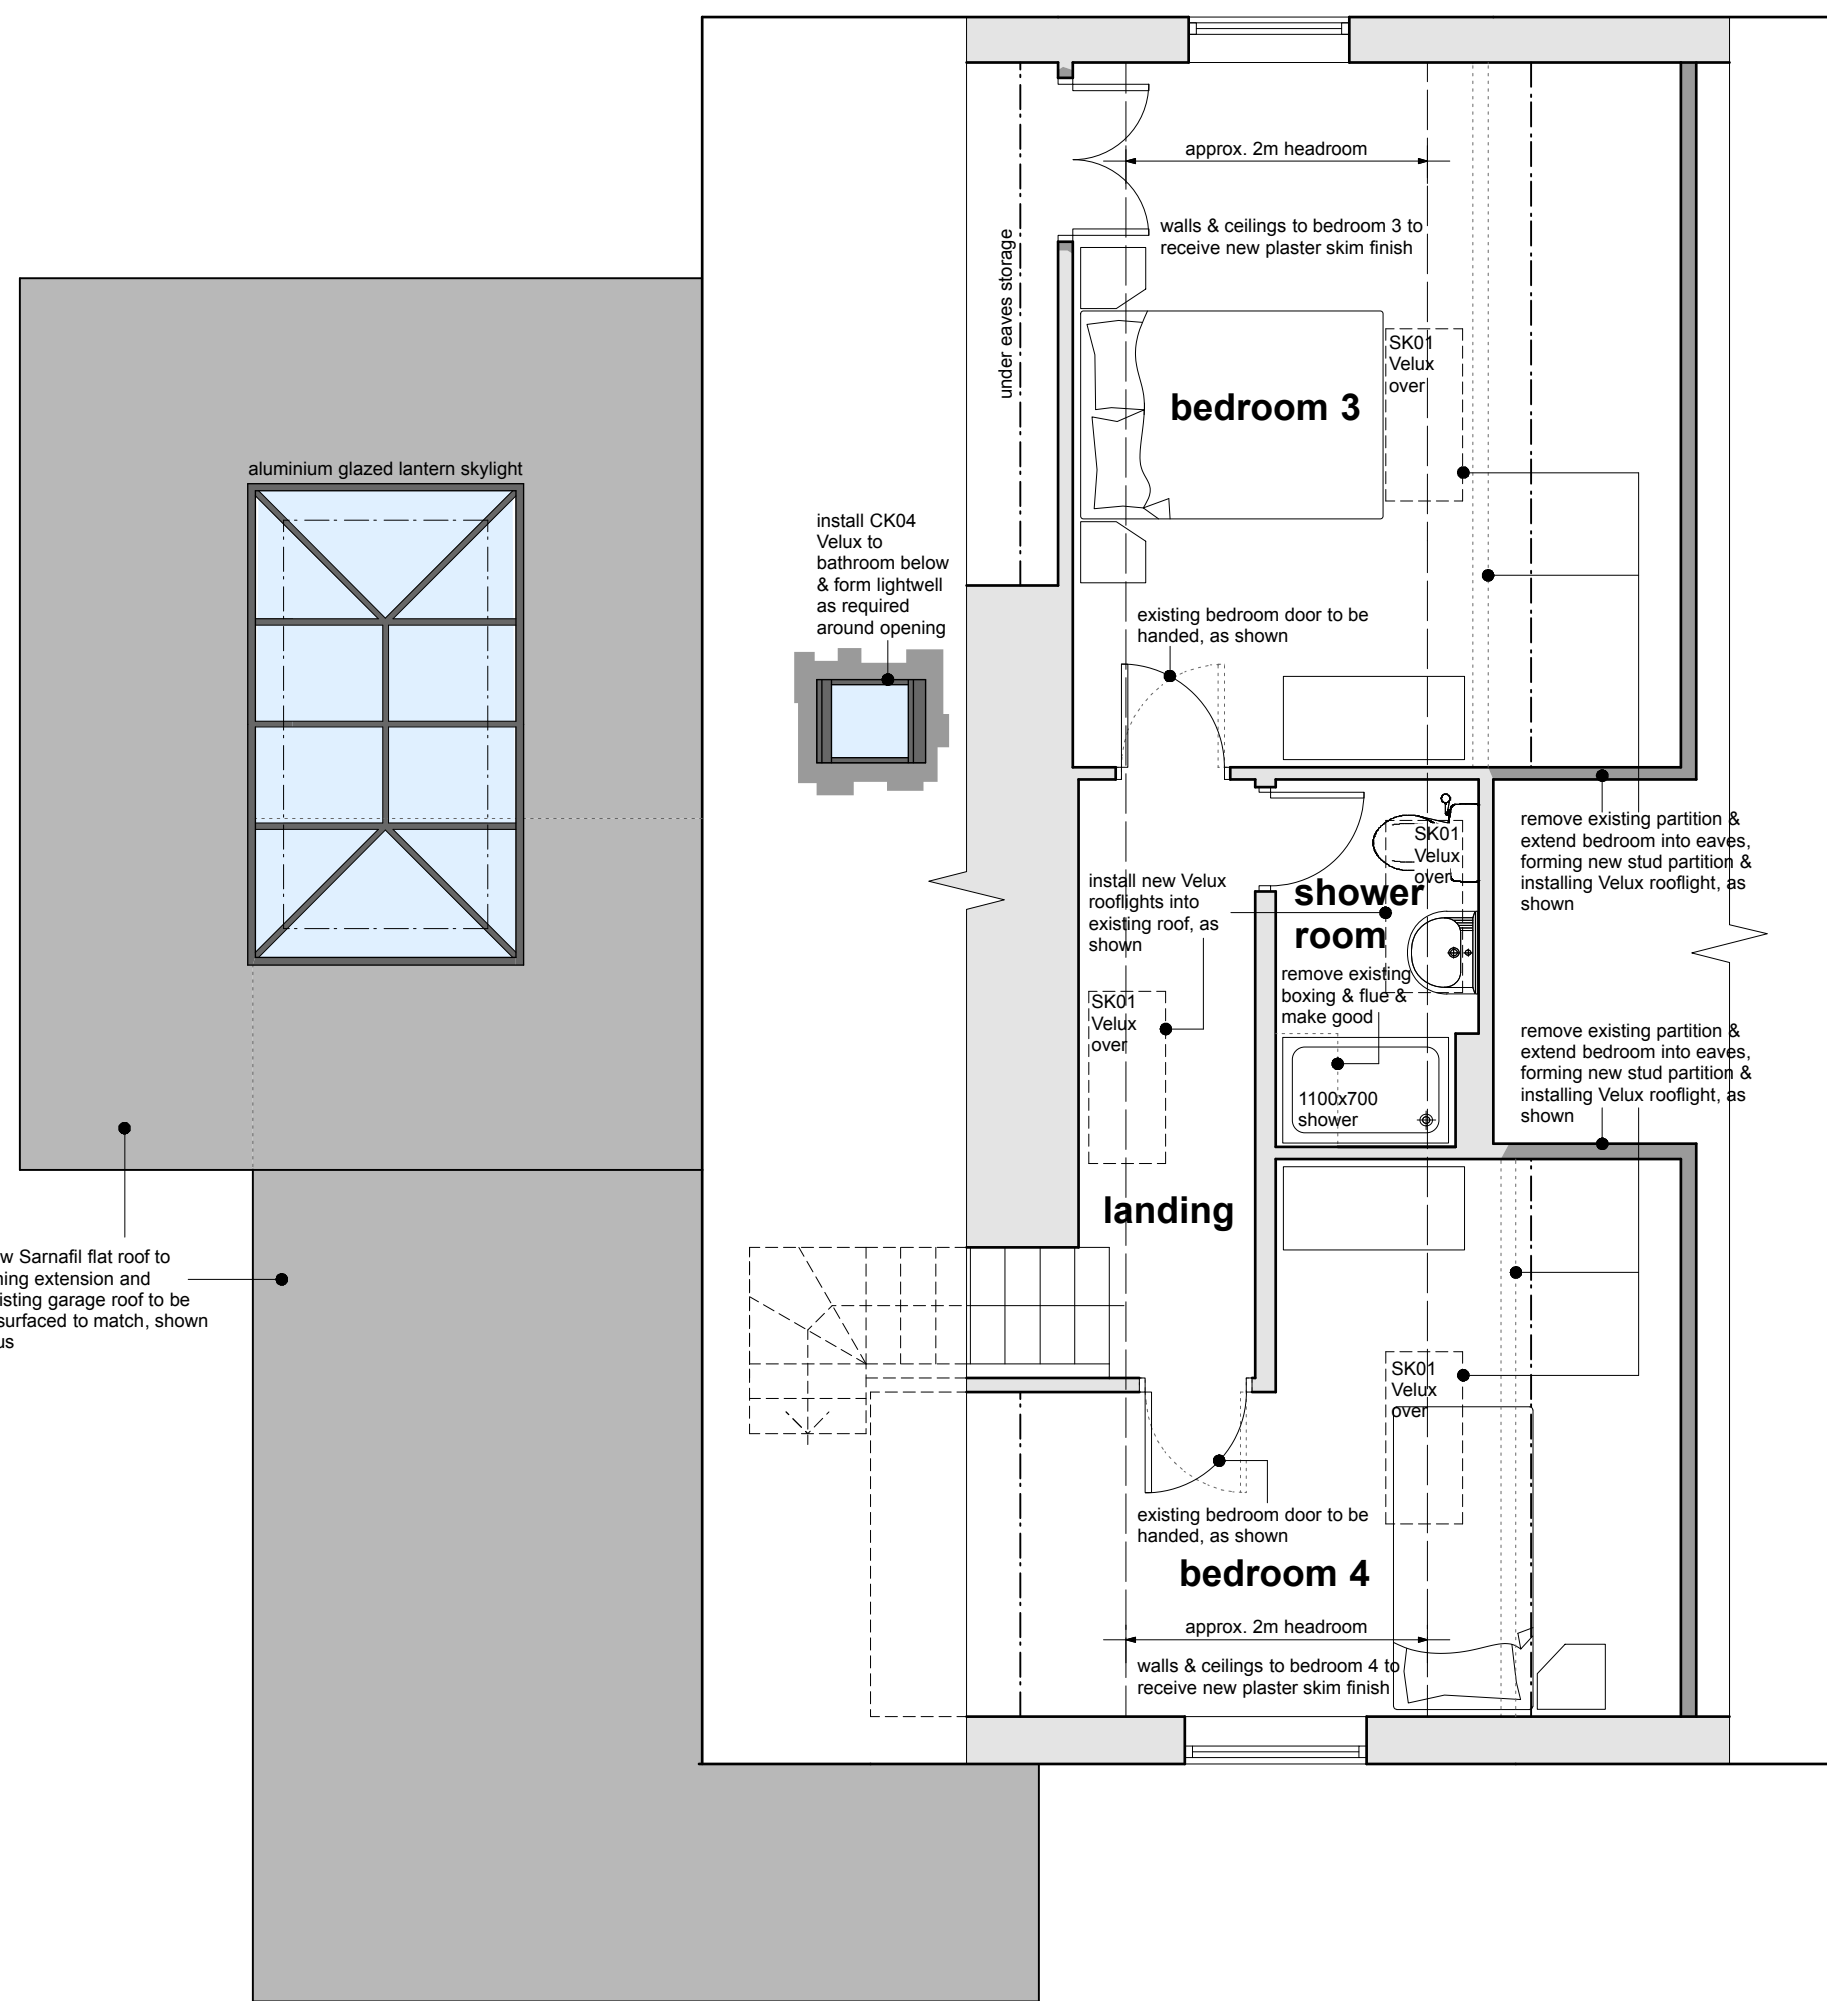


first floor plan

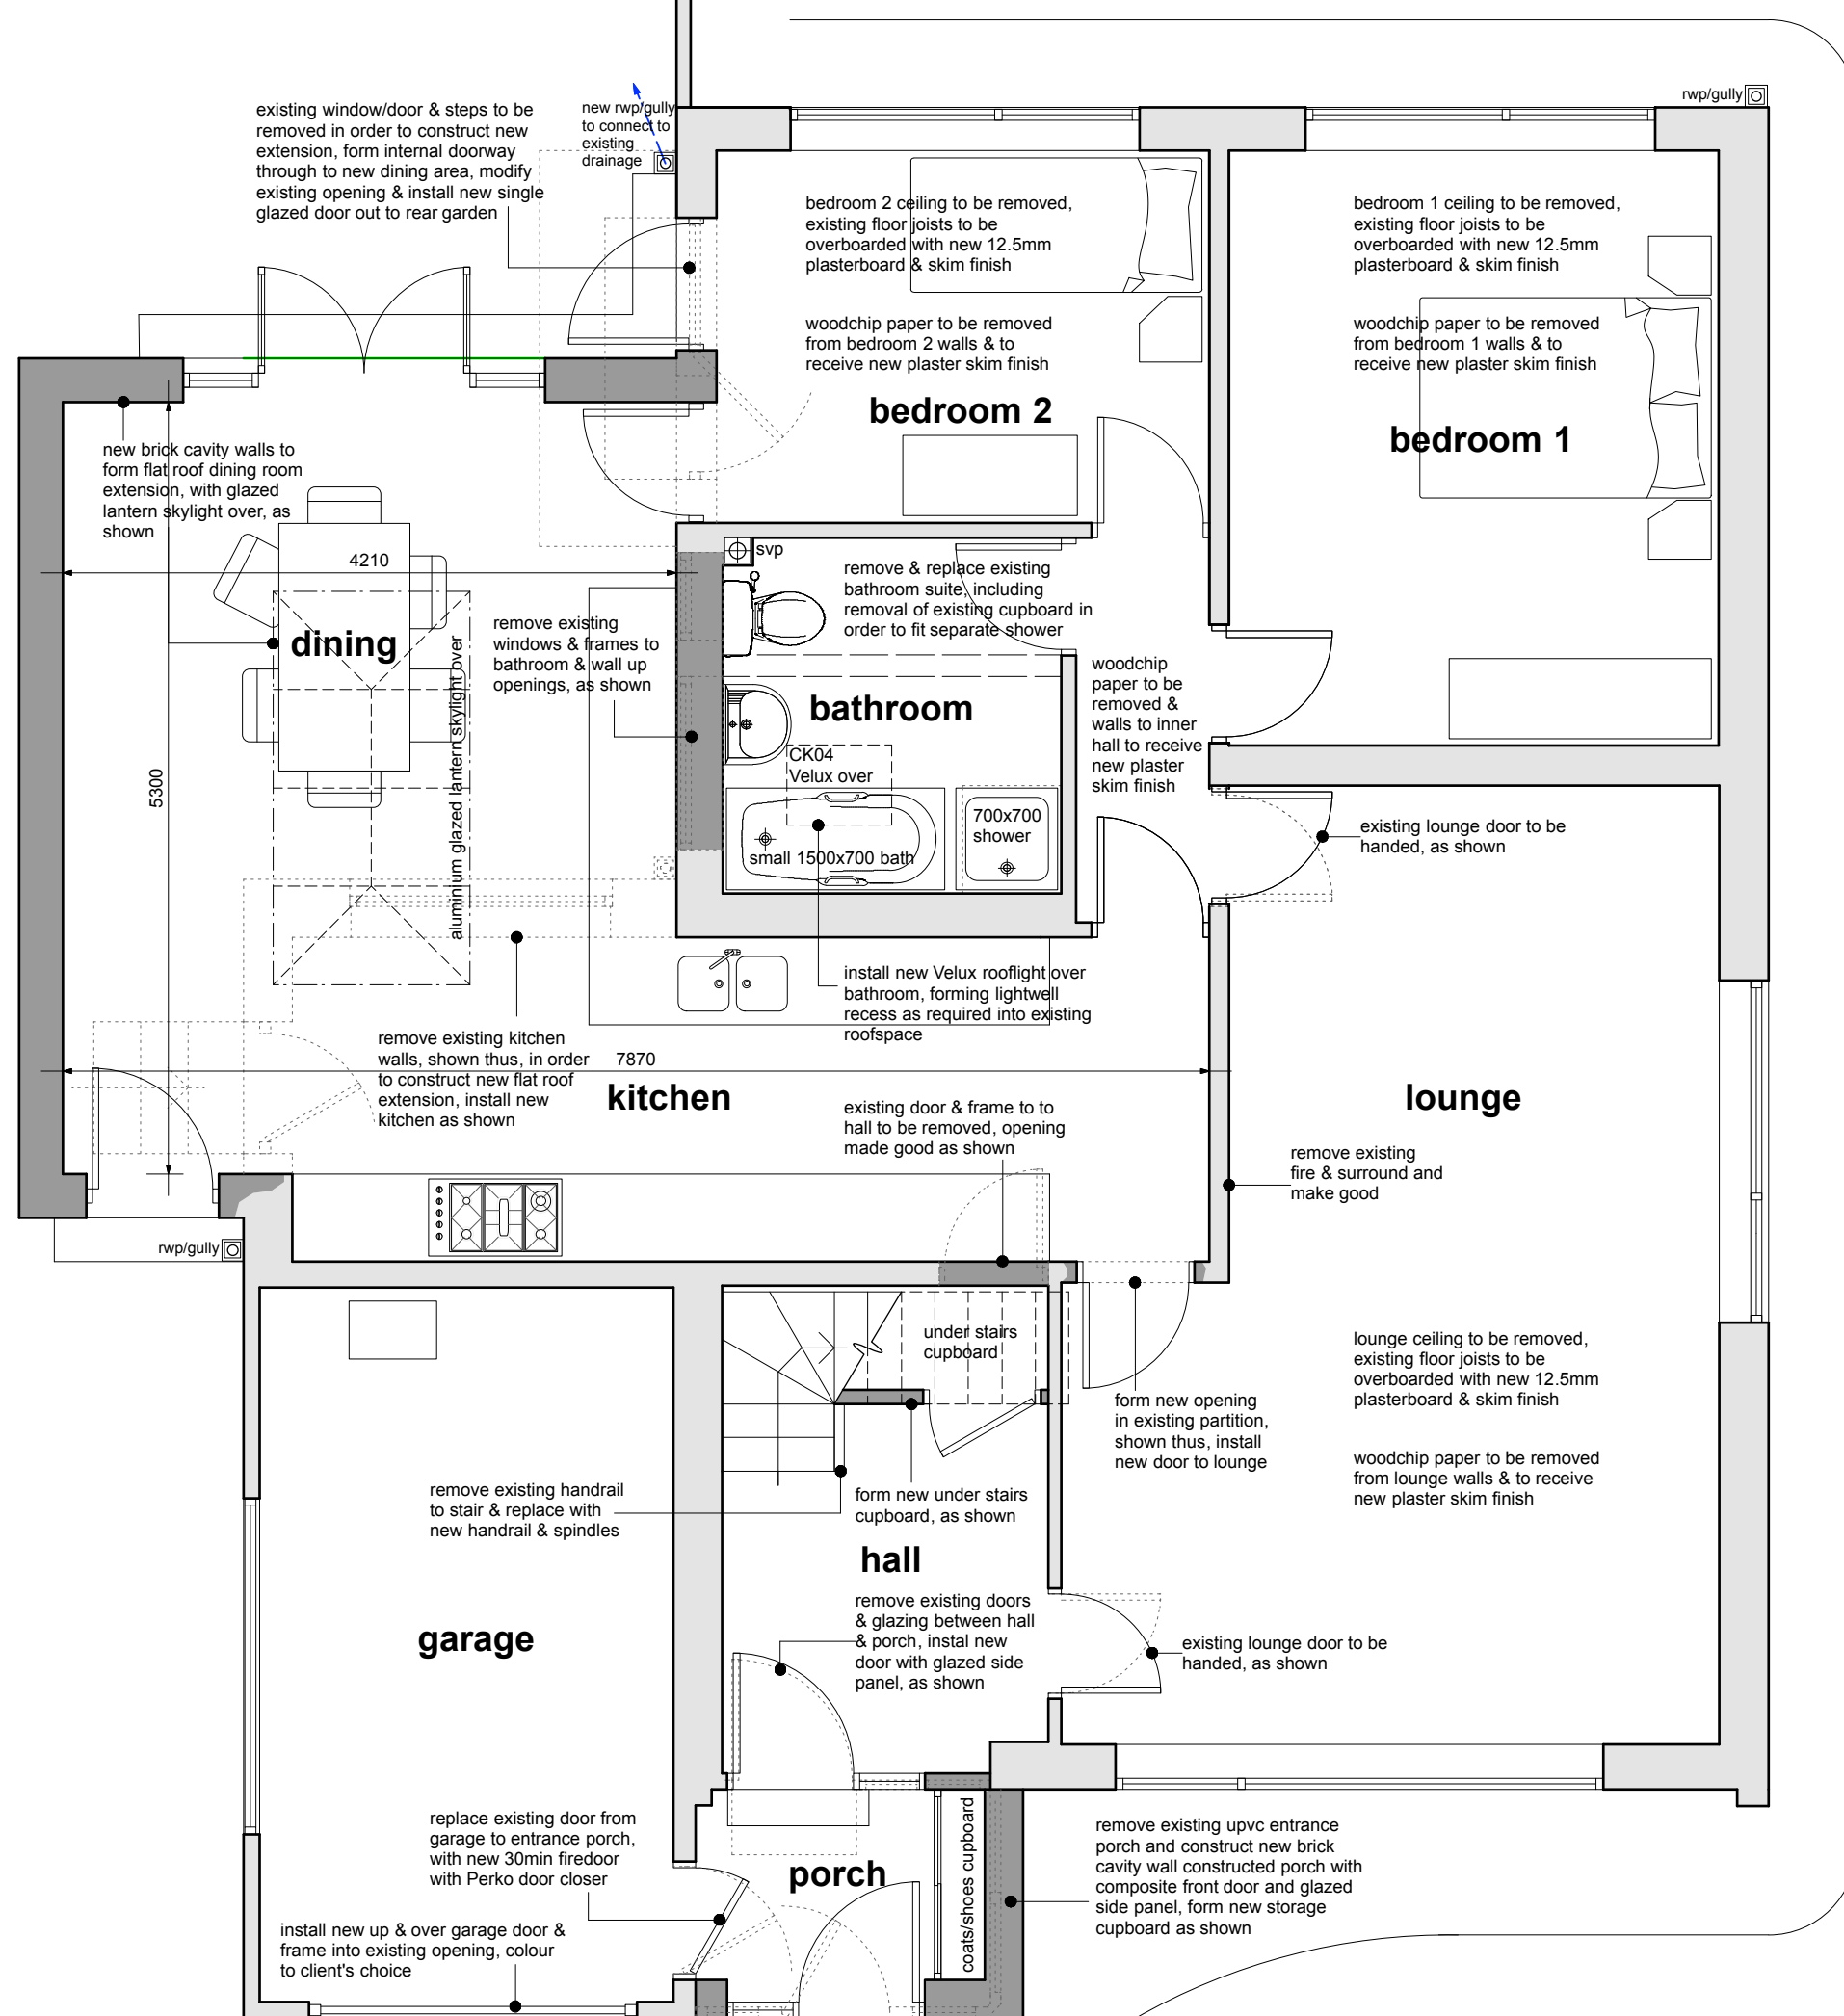


ground floor plan

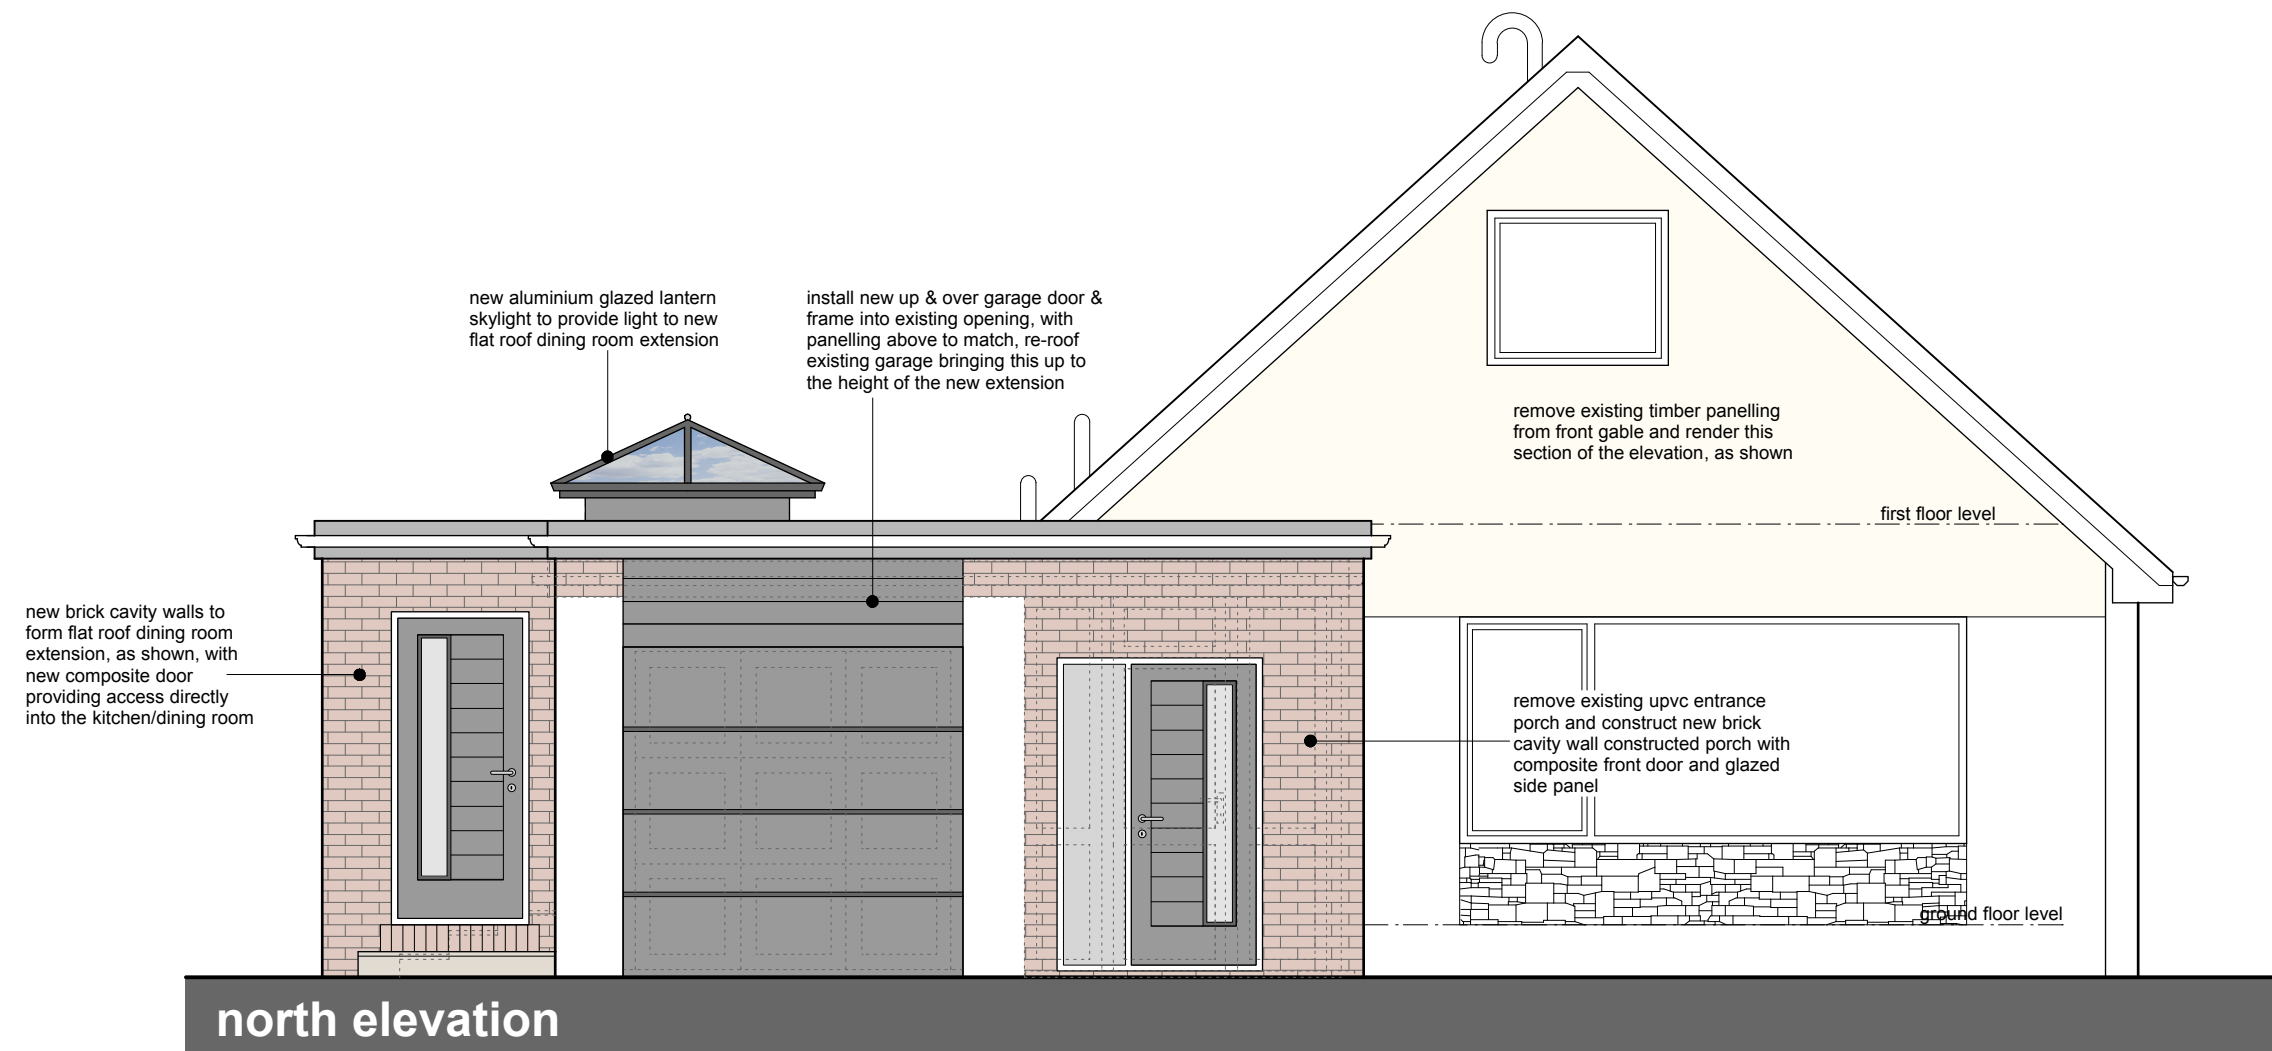


north elevation

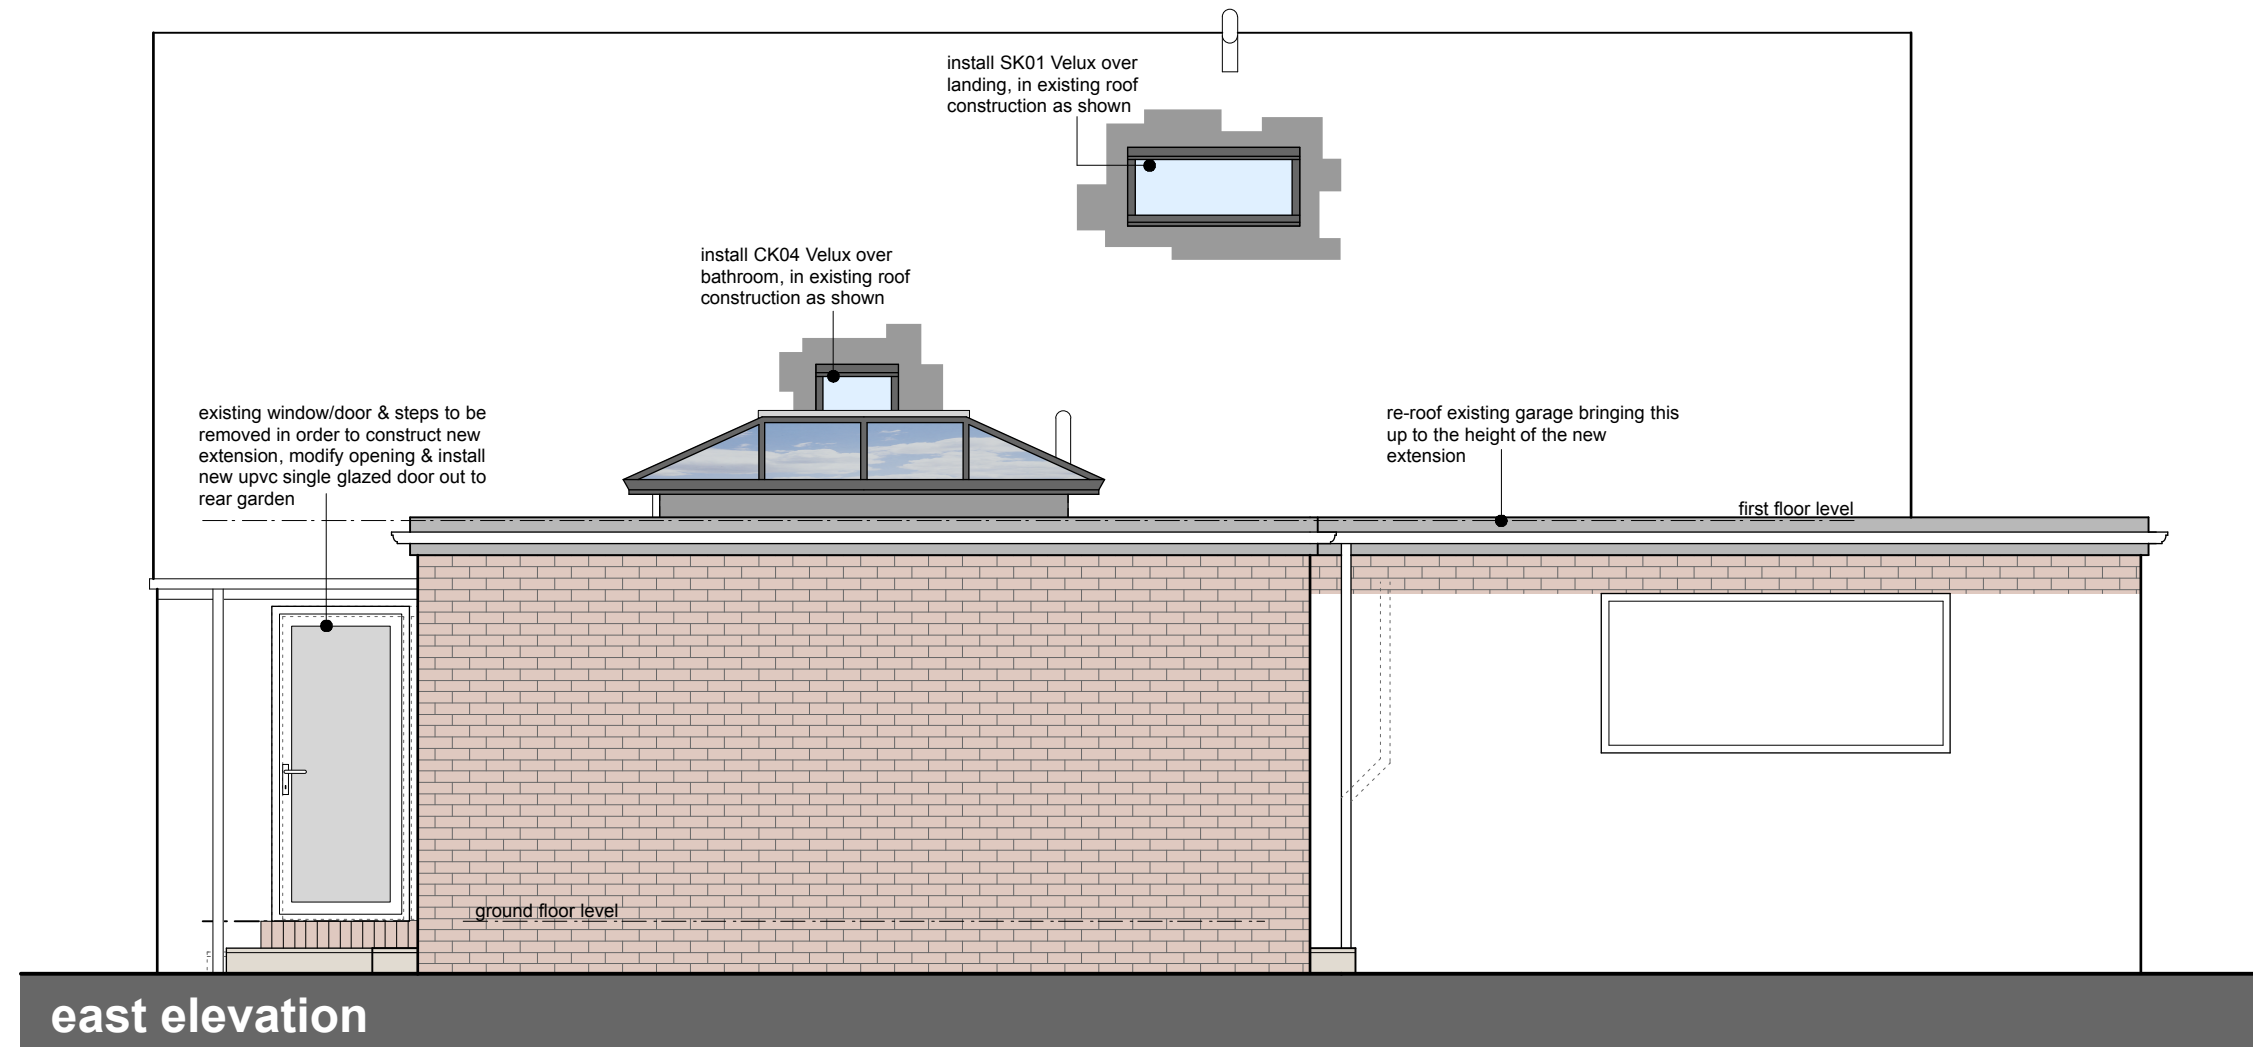

east elevation

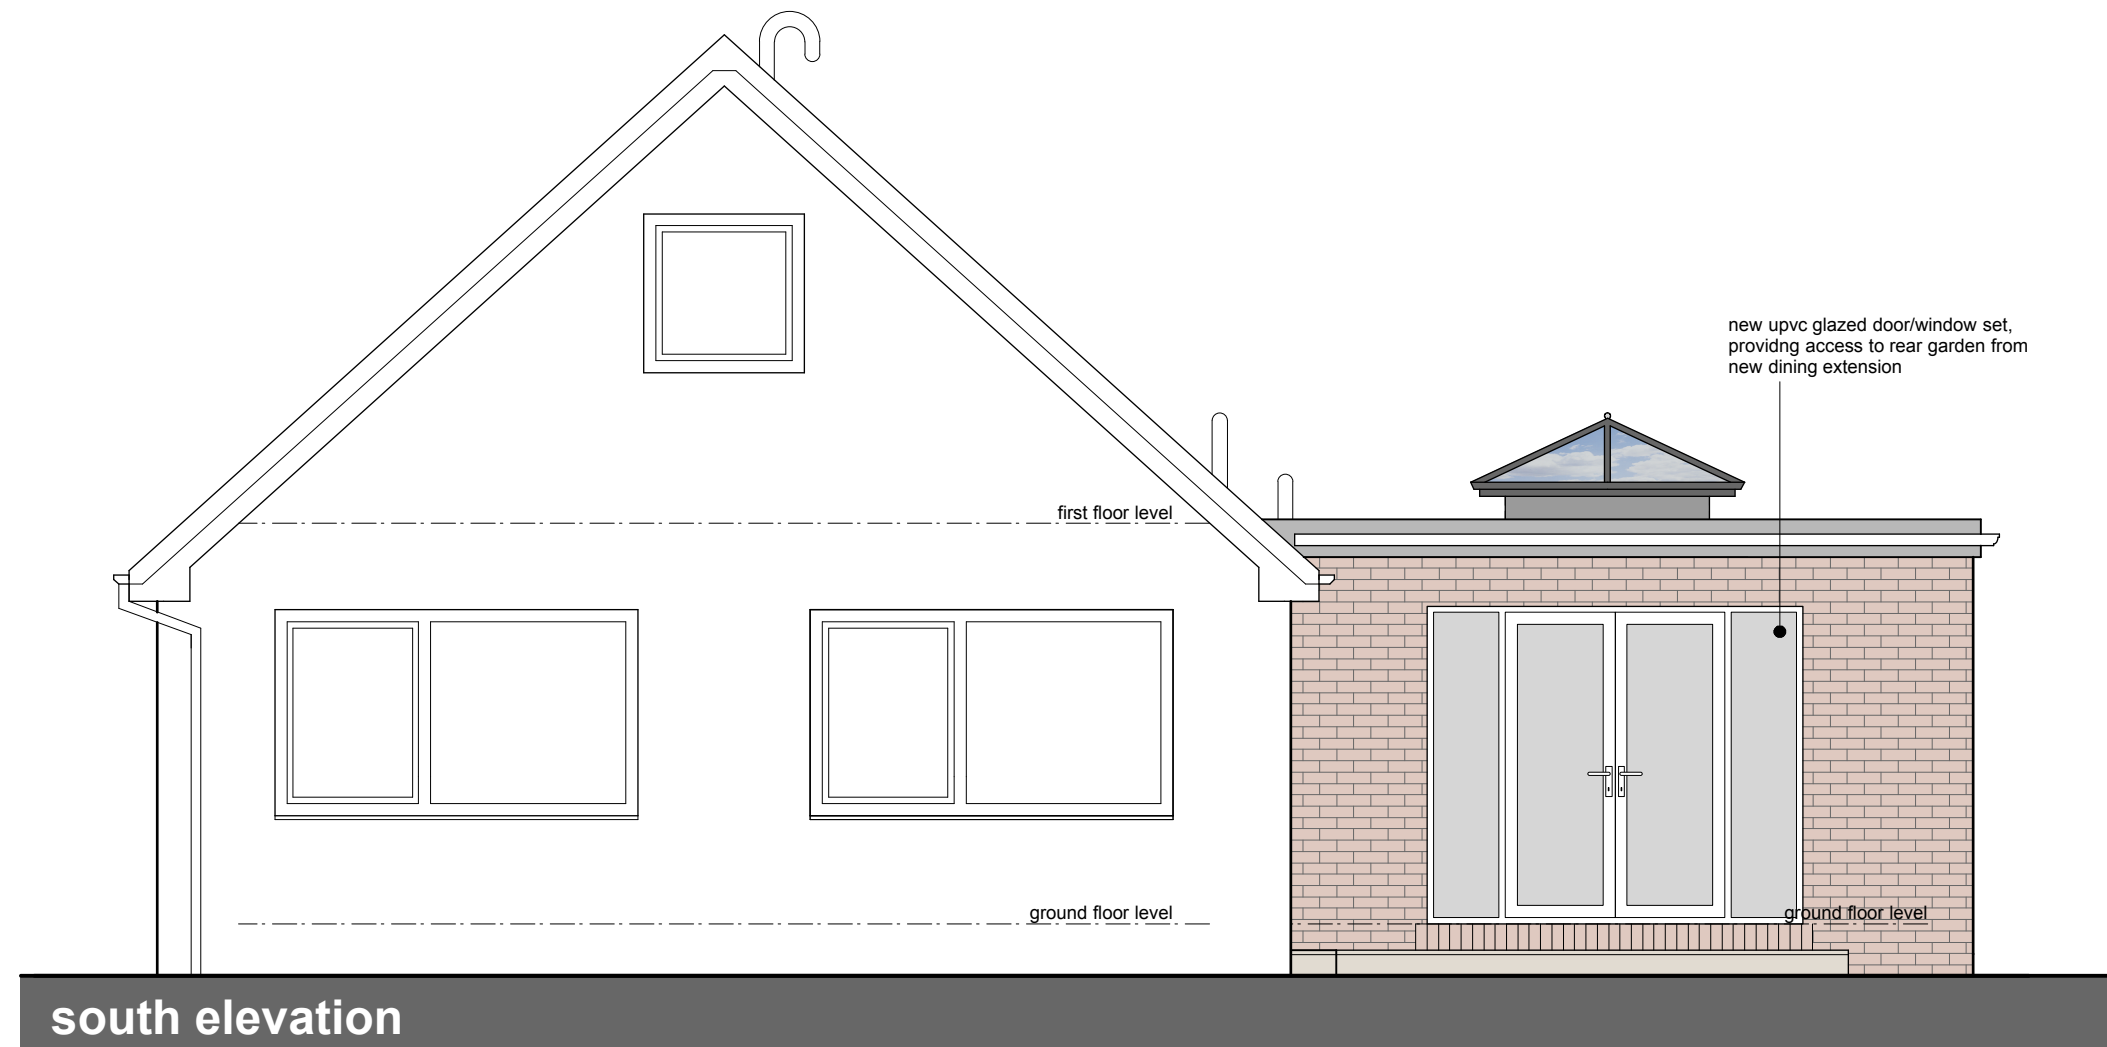


south elevation

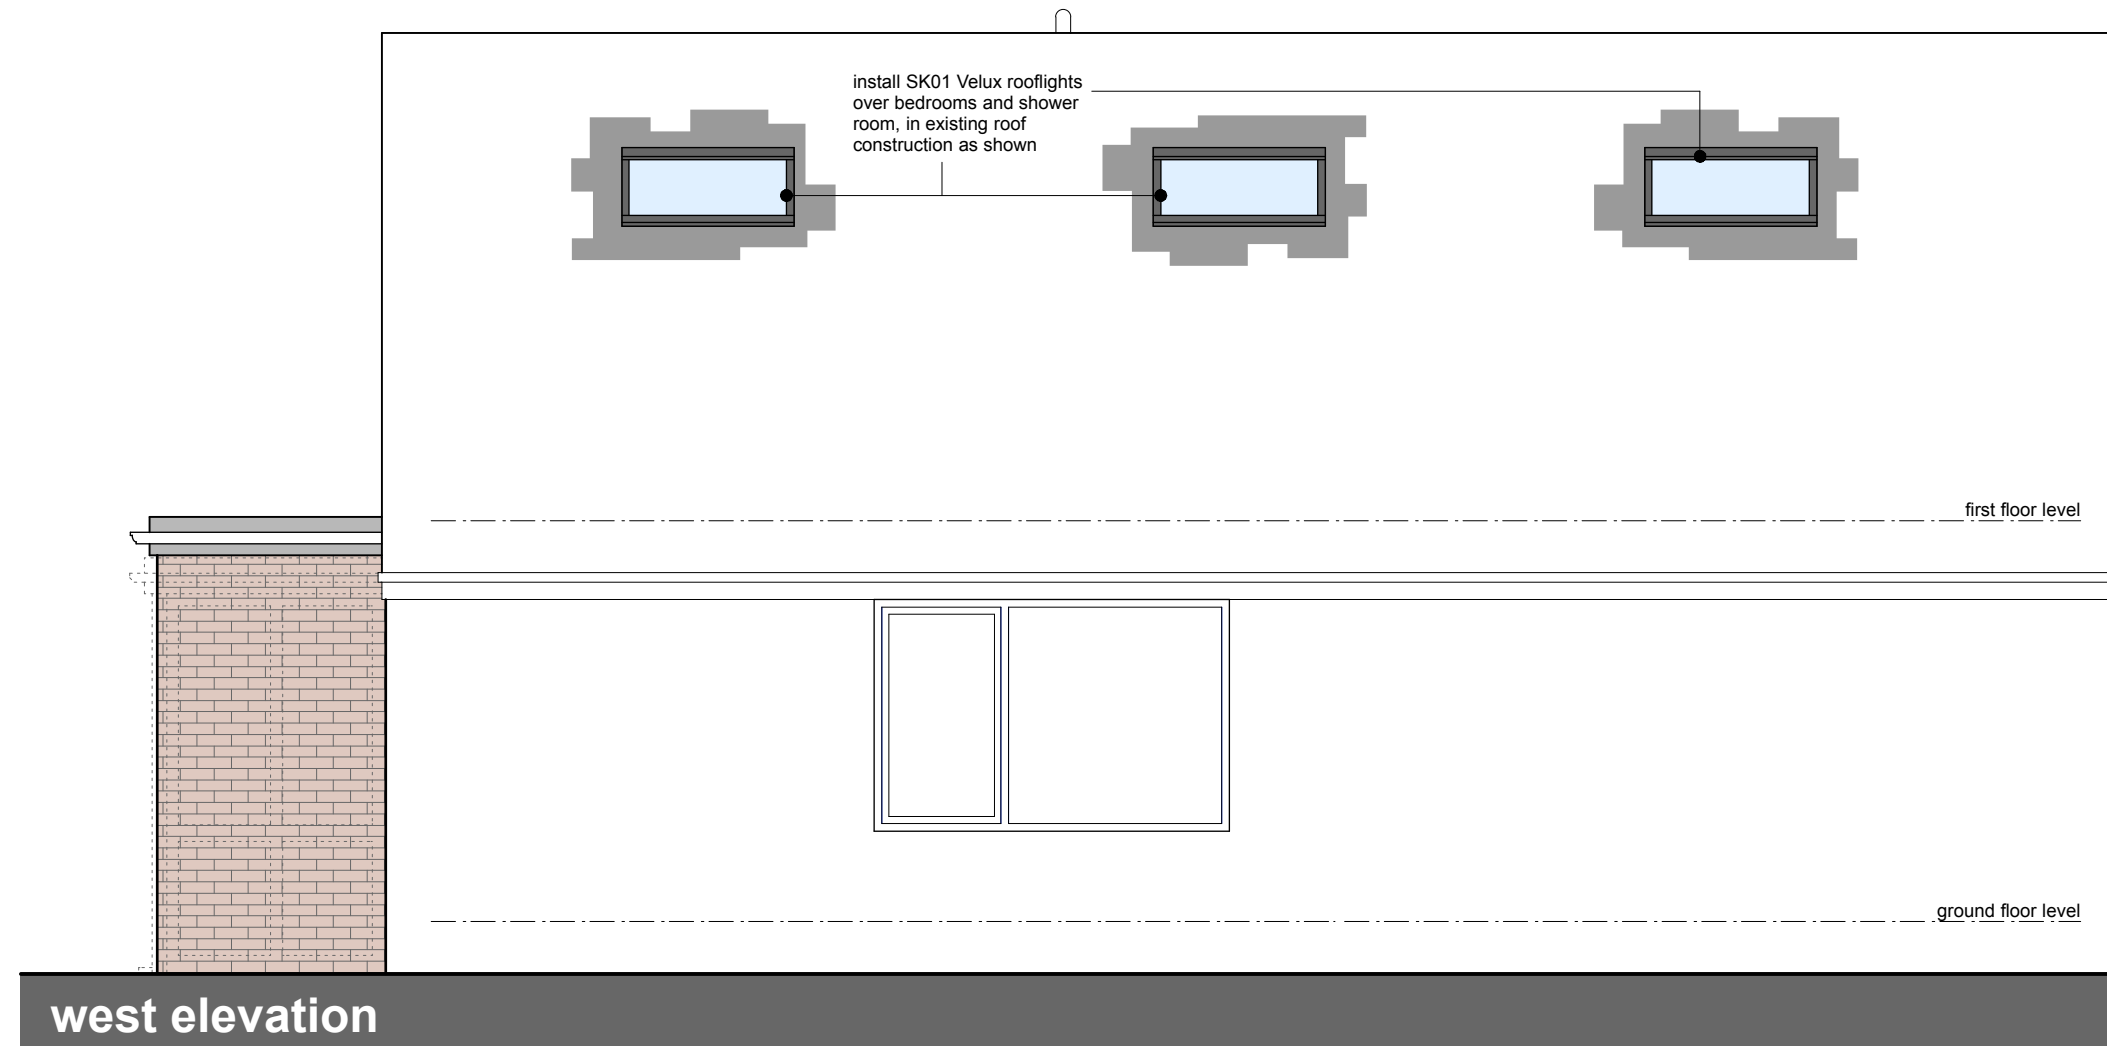

west elevation



location plan - 1:1250

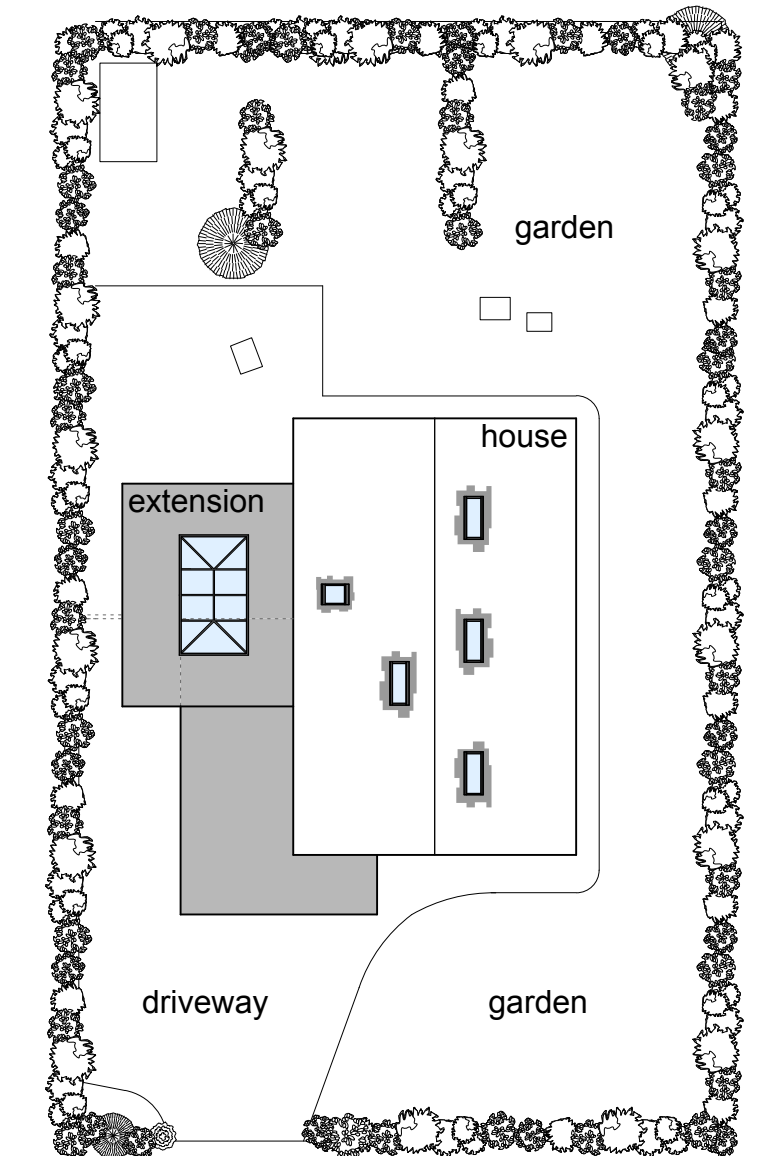

block plan - 1:200

P02	Drawing amended to remove lines of potential smaller extension	22.05.17	NG	NG
P01	Drawing originated	16.05.17	NG	NG
rev.	description	date	drawn	approved

ADP

project **Proposed extension and alterations**
at **2 St. Mary's Avenue**
Netherthong, Holmfirth, HD9 3XN
for **Melanie Stott**

title **GA As Proposed**
number **17028D-02-P02**
scale **1:50 or as shown**
size **A1**