


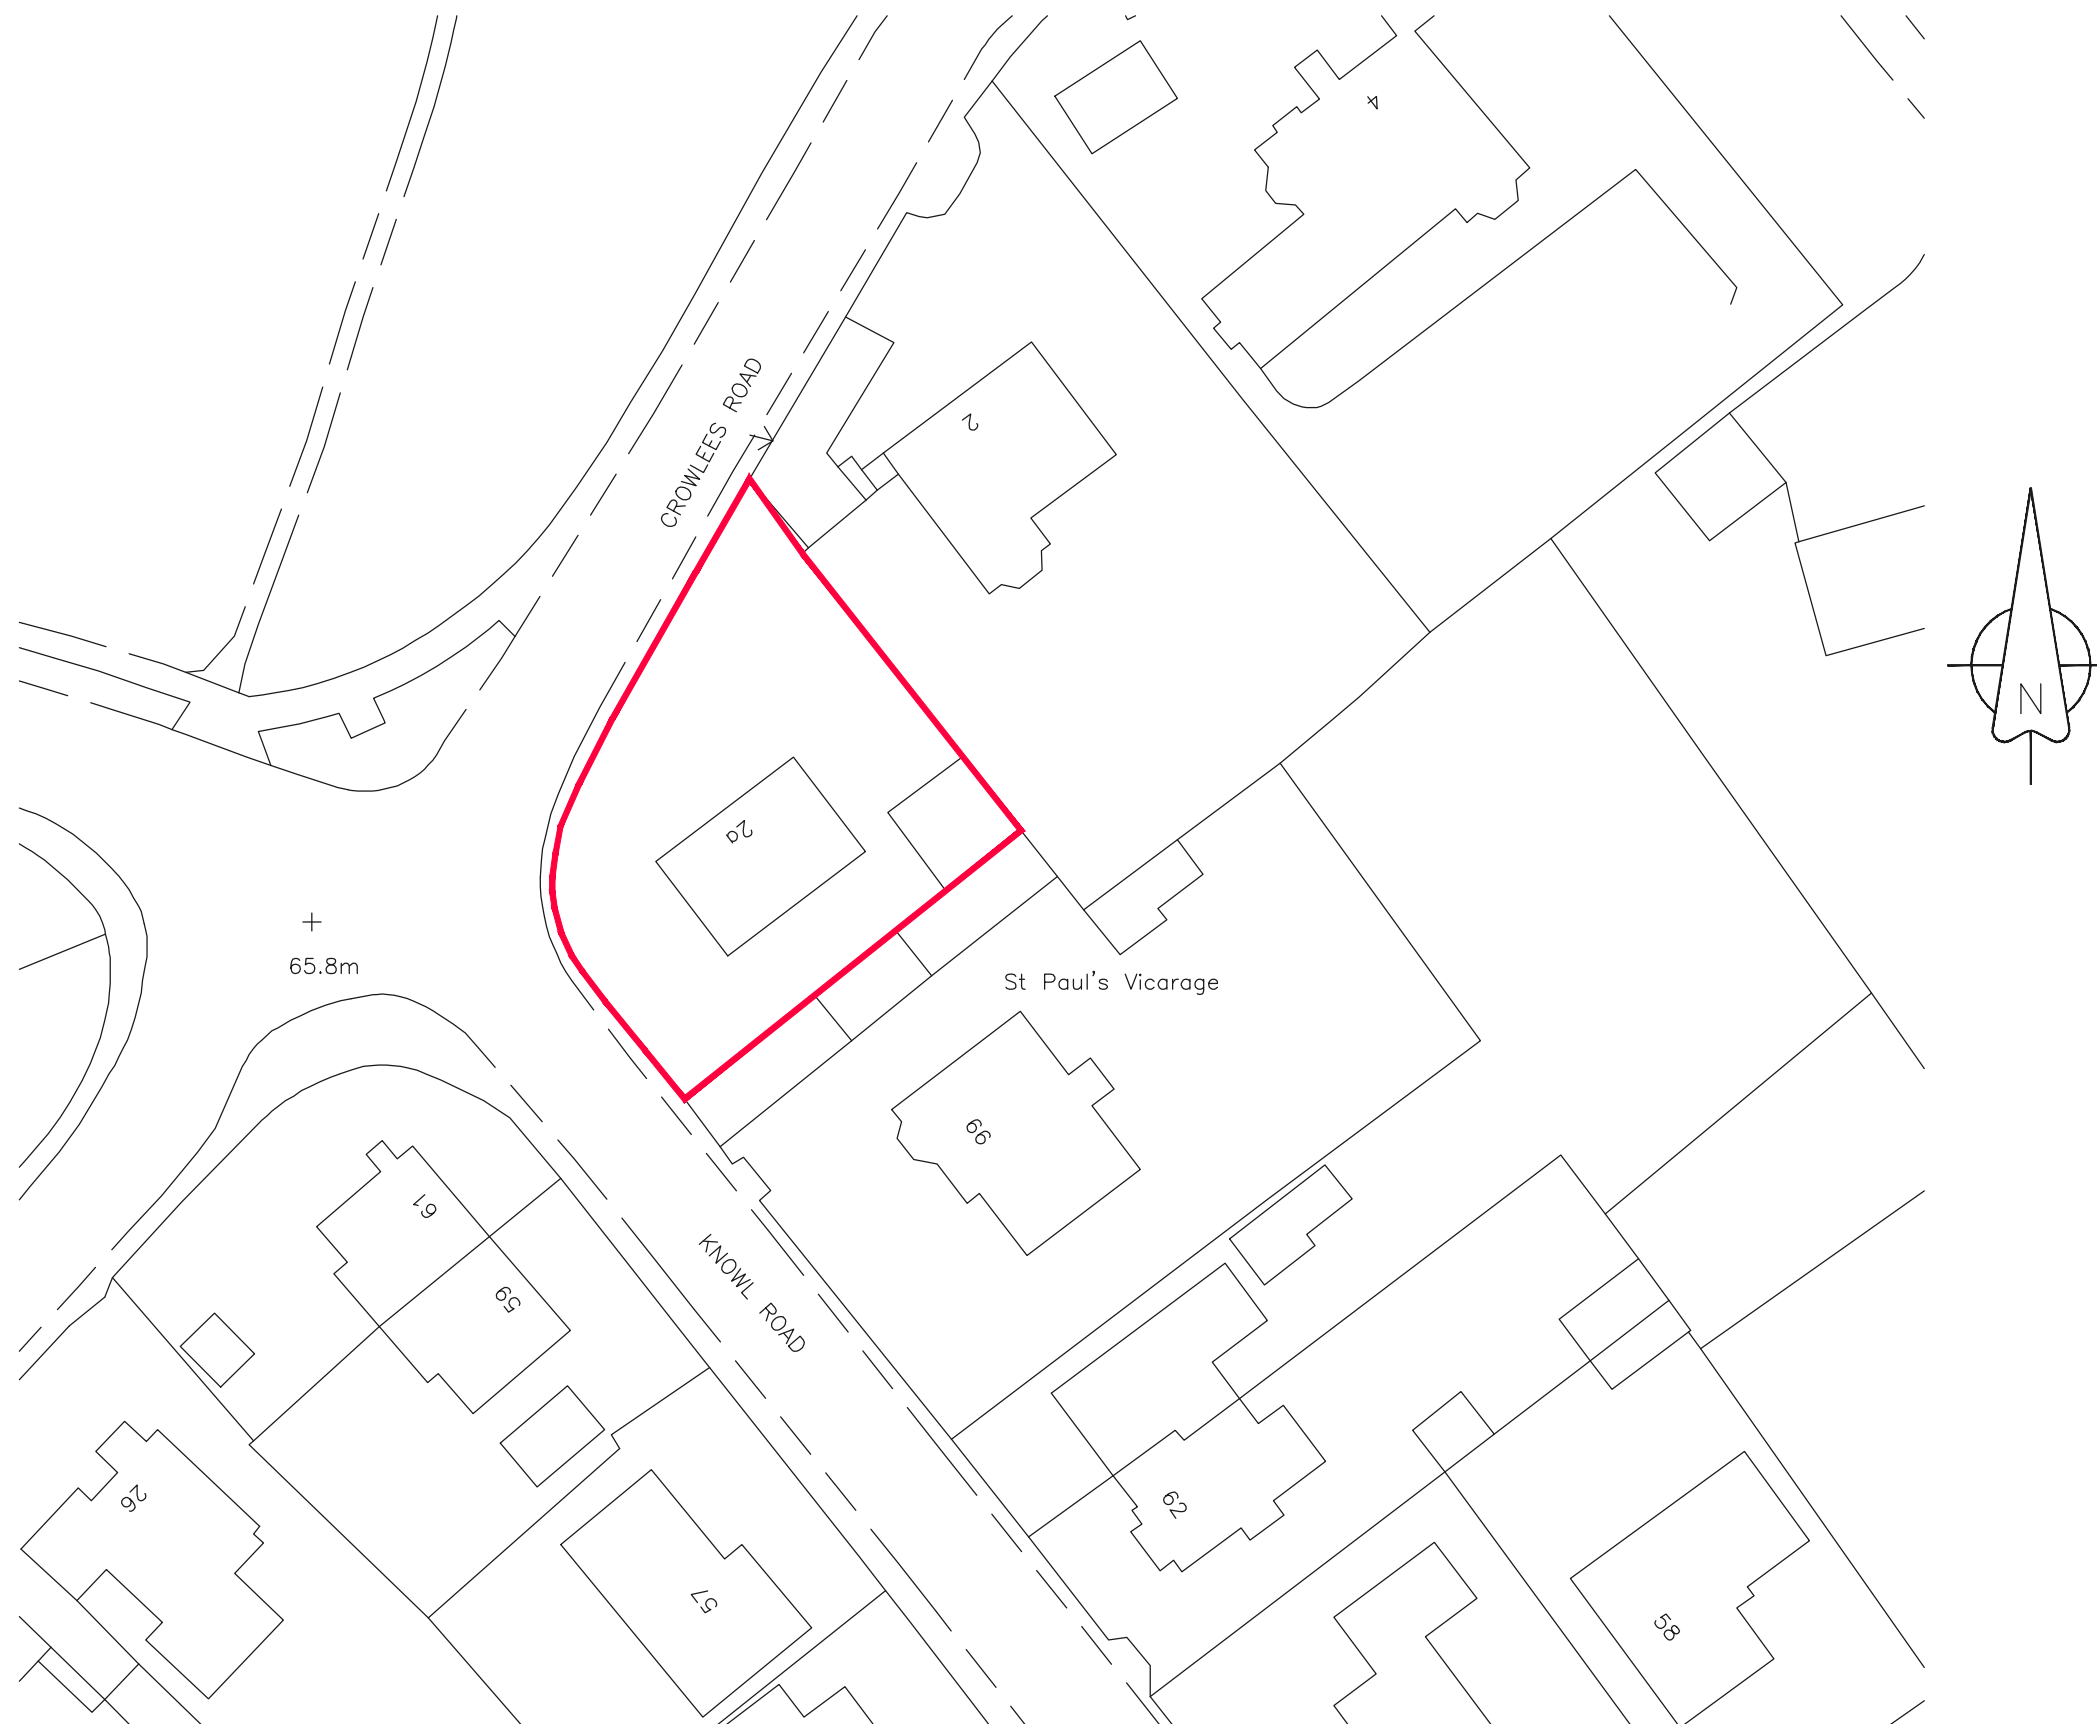

2A CROWLEES ROAD
MIRFIELD | WF14 9PR
MRS K BULMER
A3 | 1:500

LOCATION PLAN