


Proposed Site Plan 1:1200

162 Ashbrow Road, Huddersfield, HD2 1DU
Proposed 2 New Detached Dwellings

Key Plan 1 : 50,000

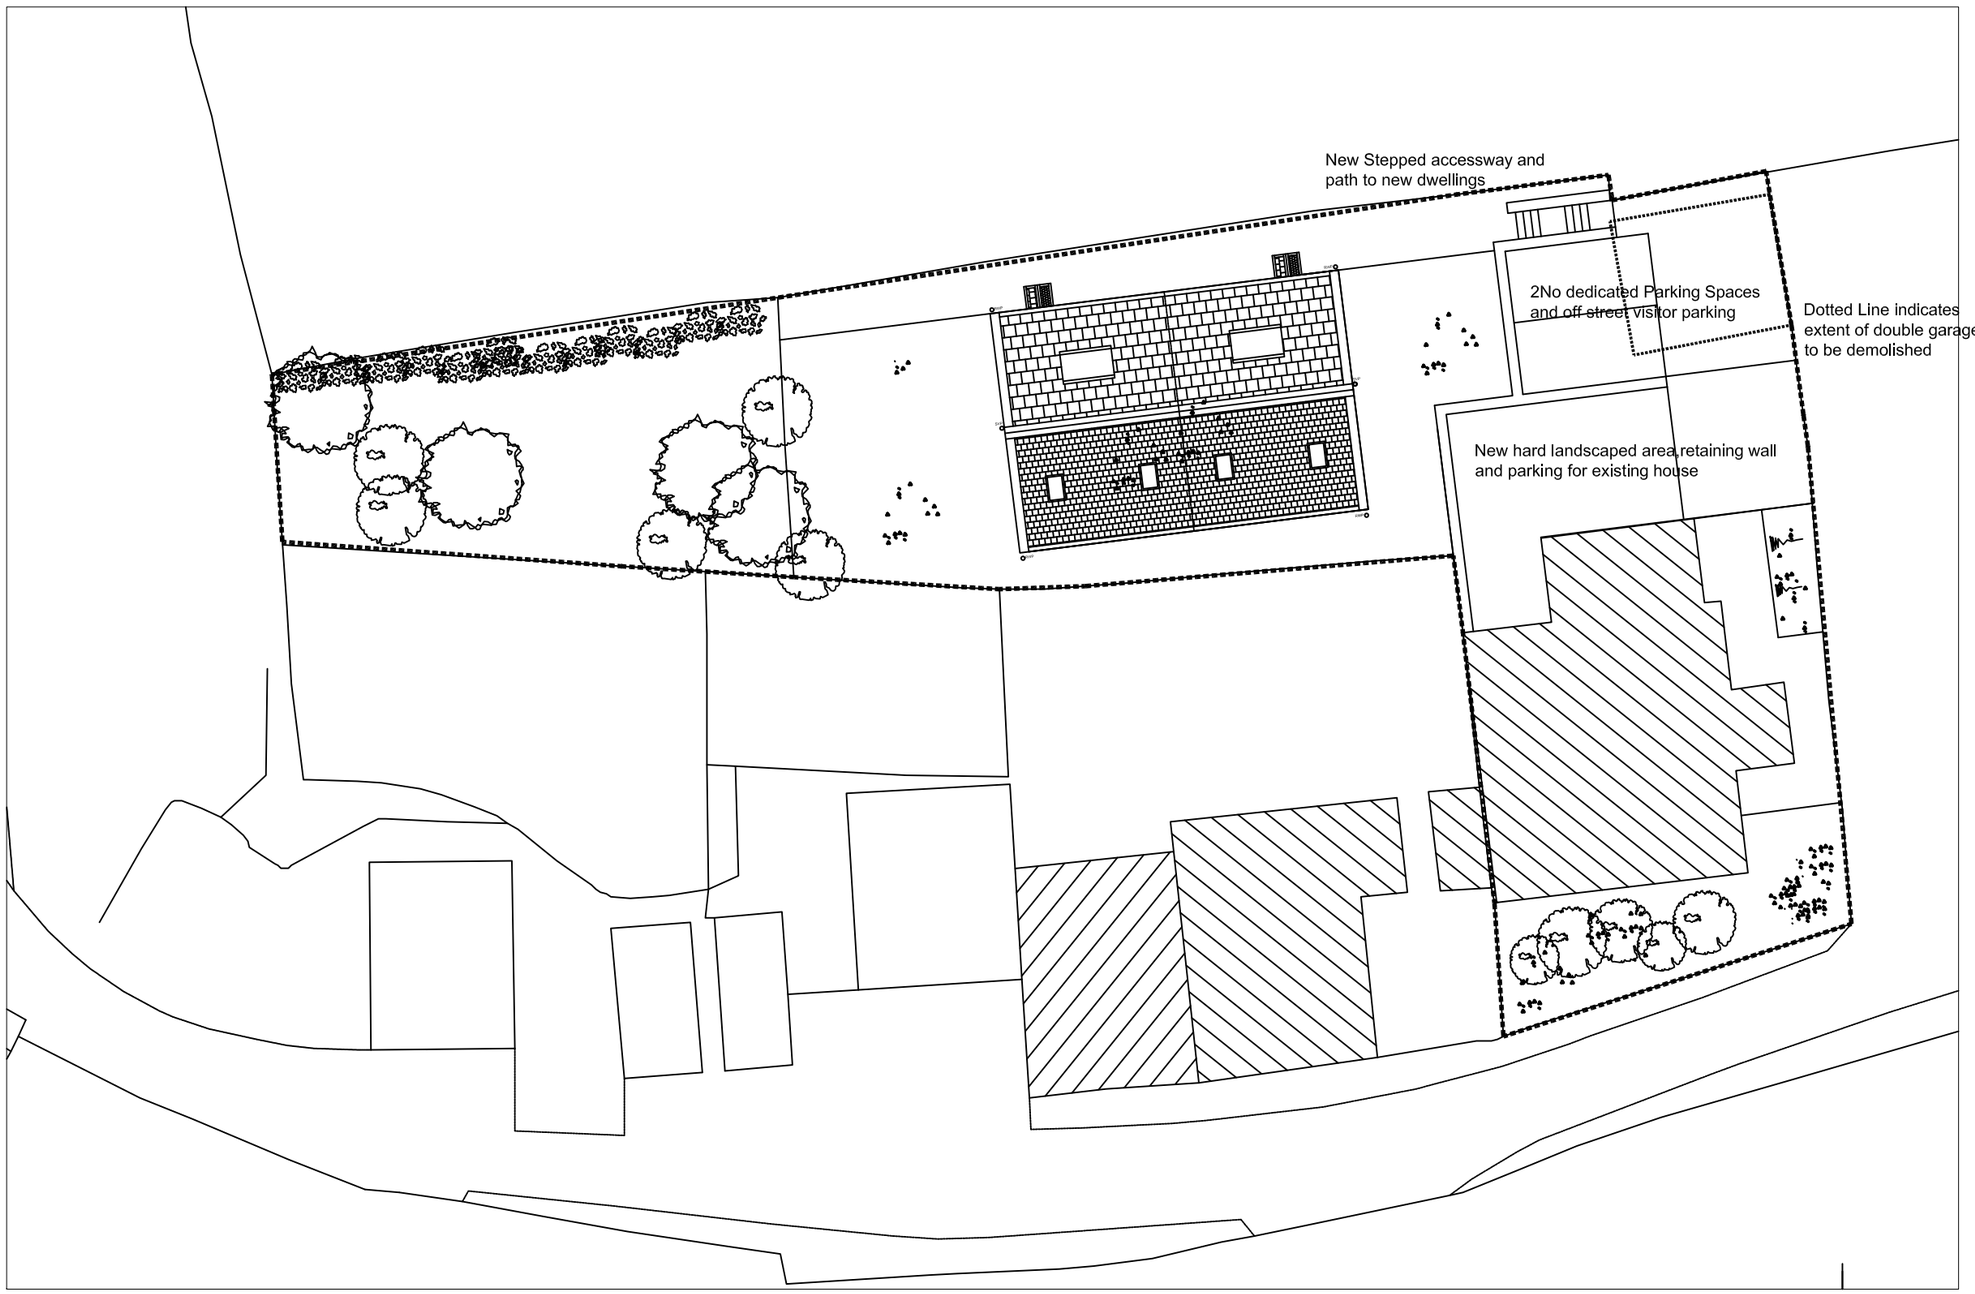

Notes

Site Area.

Total Site Area
810 msq

Development Area
627 msq

rev	description	date	dr by	ap by

original by
Name | Date | INIT

abacus
Architecture & Building Consultancy

Abacus ABC Ltd
The Studio
34 Northgate
Almondbury
Huddersfield HD5 8RX
United Kingdom

Sean Blake - Designer
Tel/Fax: 01484 4321991
Tel:07450 202371
Web: www.abacus-abc.com
Email: info@abacus-abc.com
Email: seanblake99@gmail.com

client
162 Ashbrow road, Sheepridge,
Huddersfield, HD2 1DU

project
Proposed 2 no, 3 Bedroom semi detached
Residential Properties.

drawing
Proposed Site Plan

	plot date
-	2015-06-15
project number: 2015-101-a	scale: 1:200@A3
drawing number: PL - 003	rev: - / issue status: Planning

This drawing is to be read in conjunction with all related drawings. Do not scale from this drawing. All dimensions must be checked and verified on site before commencing any work or producing shop drawings. The originator should be notified immediately of any discrepancy.
This drawing is copyright and remains the property of Abacus.