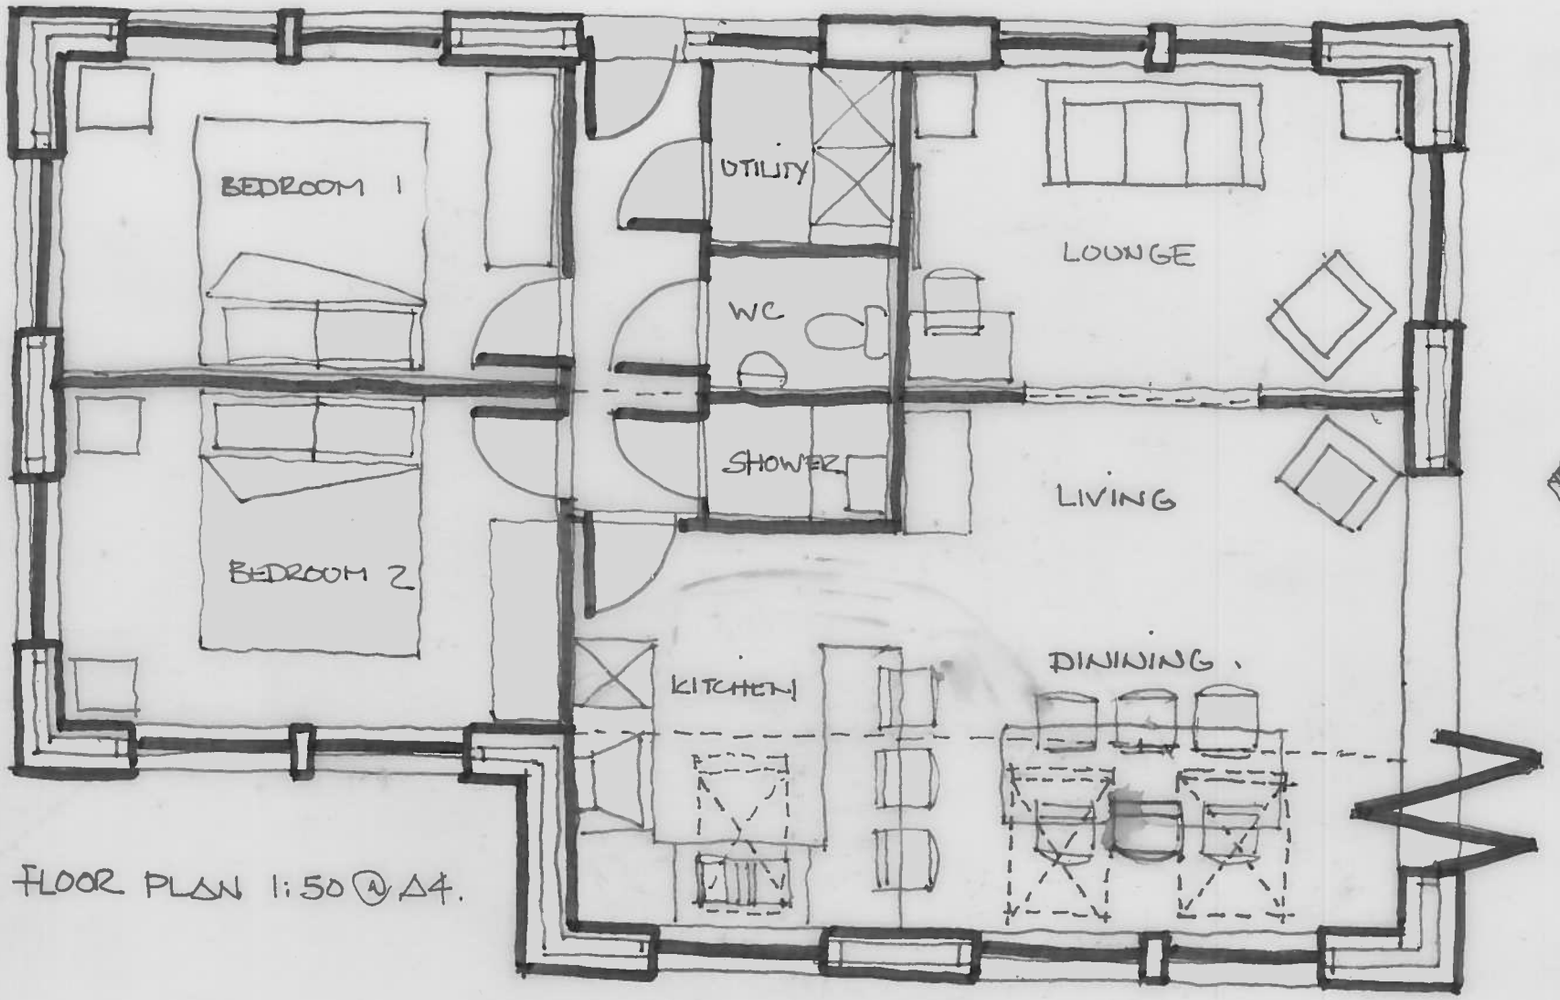


FLOOR PLAN 1:50 @ A4.

162 Ashbrow Road, Huddersfield, HD2 1DU
Proposed New Detached Dwelling

2015-101-9 - SK 002