
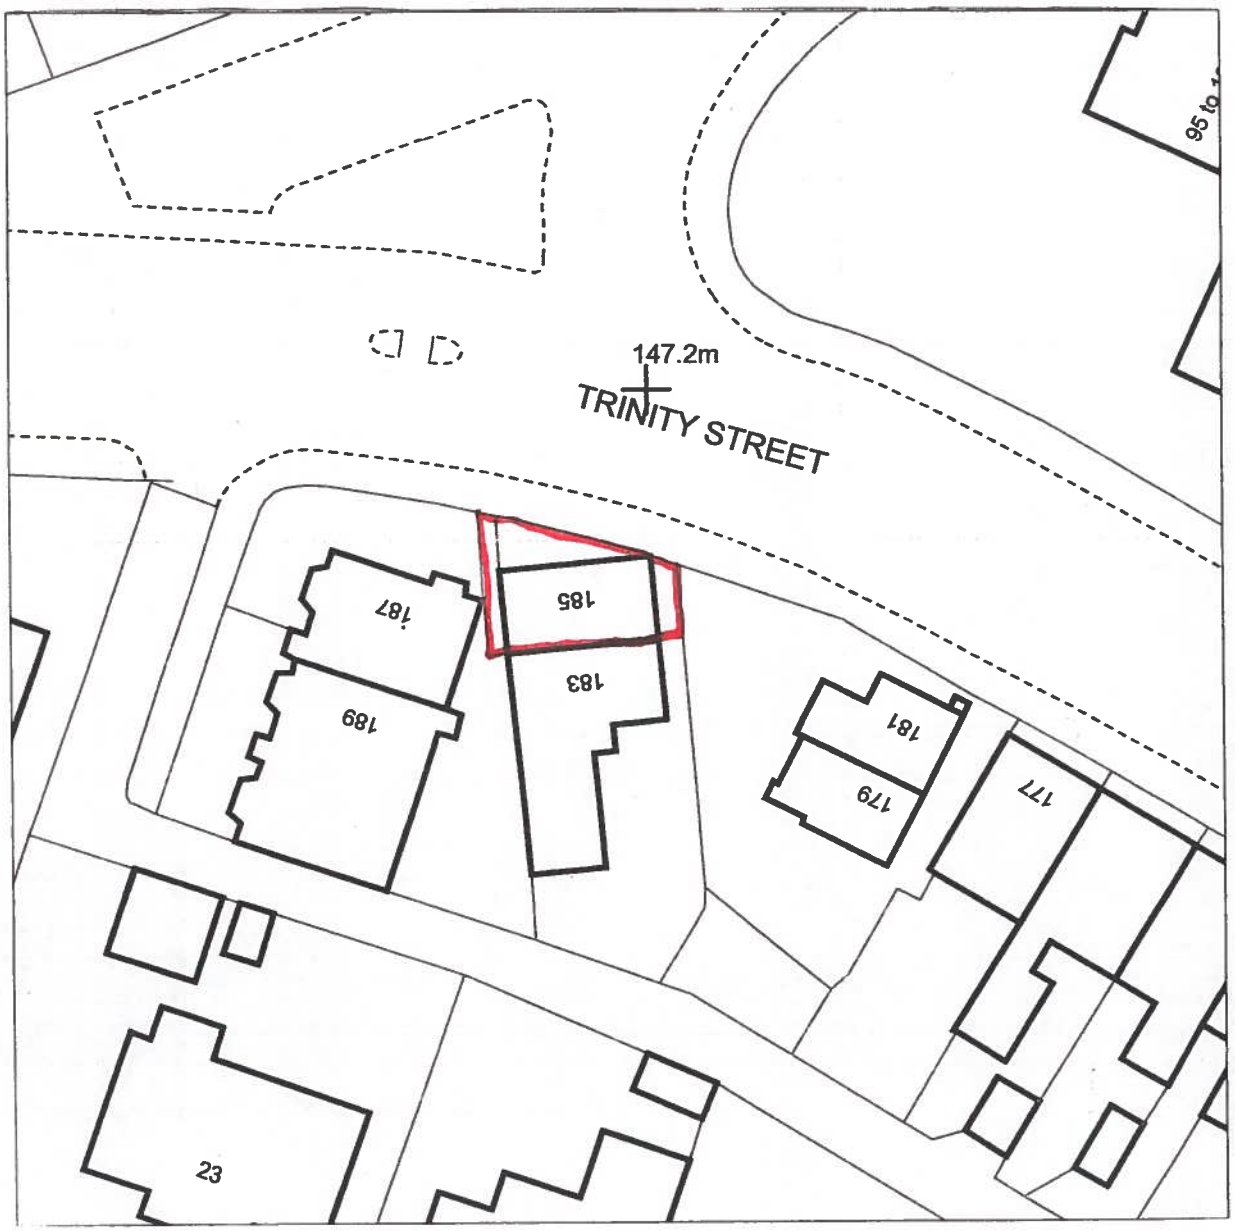


LOCATION PLAN
185 TRINITY STREET
MARSH HUDDERSFIELD

DRG NO 1737·1 SCALE 1·500

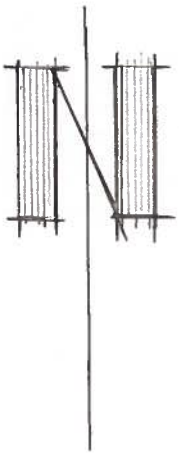

0m	Scale 1:50	4m
0m	Scale 1:100	8m
0m	Scale 1:200	16m
0m	Scale 1:1250	100m

[When to scale of original plan, bar = 8cm]

© Copyright Kirklees Metropolitan Council