SOUTH ELEVATION.

All windows & door on this East elevation to be obscure glazed.

EAST ELEVATION.

NORTH ELEVATION.

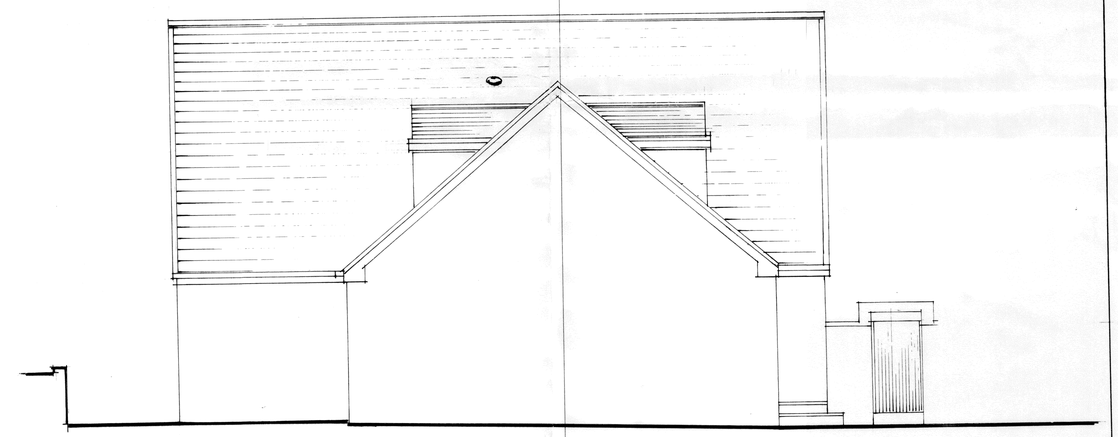

WEST ELEVATION.

PROPOSED EXTERNAL FINISHES •

WALLS	• Generally brick facings are to match existing.
ROOF	• All new roofing to be clad in 'Roman' profile tiles to match existing
DOORS	• All new external doors to be of uPVC to match existing
WINDOWS	• Vertical windows ditto Roof window to be 550 x 780 centre pivot 'Velux' - white polyurethane. The no globe rooflights to be 350 dia 'Sunpipes'
BALCONY	• Balustrading to be of s/s frames with glass panels.

SECTION A

E		
D		
C		
B	Revised to meet Planning Officer recommendations	sept/17
A	Amended to comply with Client requirements.	June/17

0m Scale 1:50 4m
0m Scale 1:100 8m
0m Scale 1:200 16m
0m Scale 1:1250 100m

[When to scale of original plan, bar = 8cm]

© Copyright Kirklees Metropolitan Council

manor building services
3 · milner close
greetland
halifax HX4 8JZ
tel · 01422 370000
e-mail · mbs@atlas.co.uk

PROPOSED REMODELLING

339 SOOTHILL LANE BATLEY

scale · 1:50
date · May '17
drg. no **258 B**