1:50

0.5m 1m 2m 3m 4m 5m 6m 7m

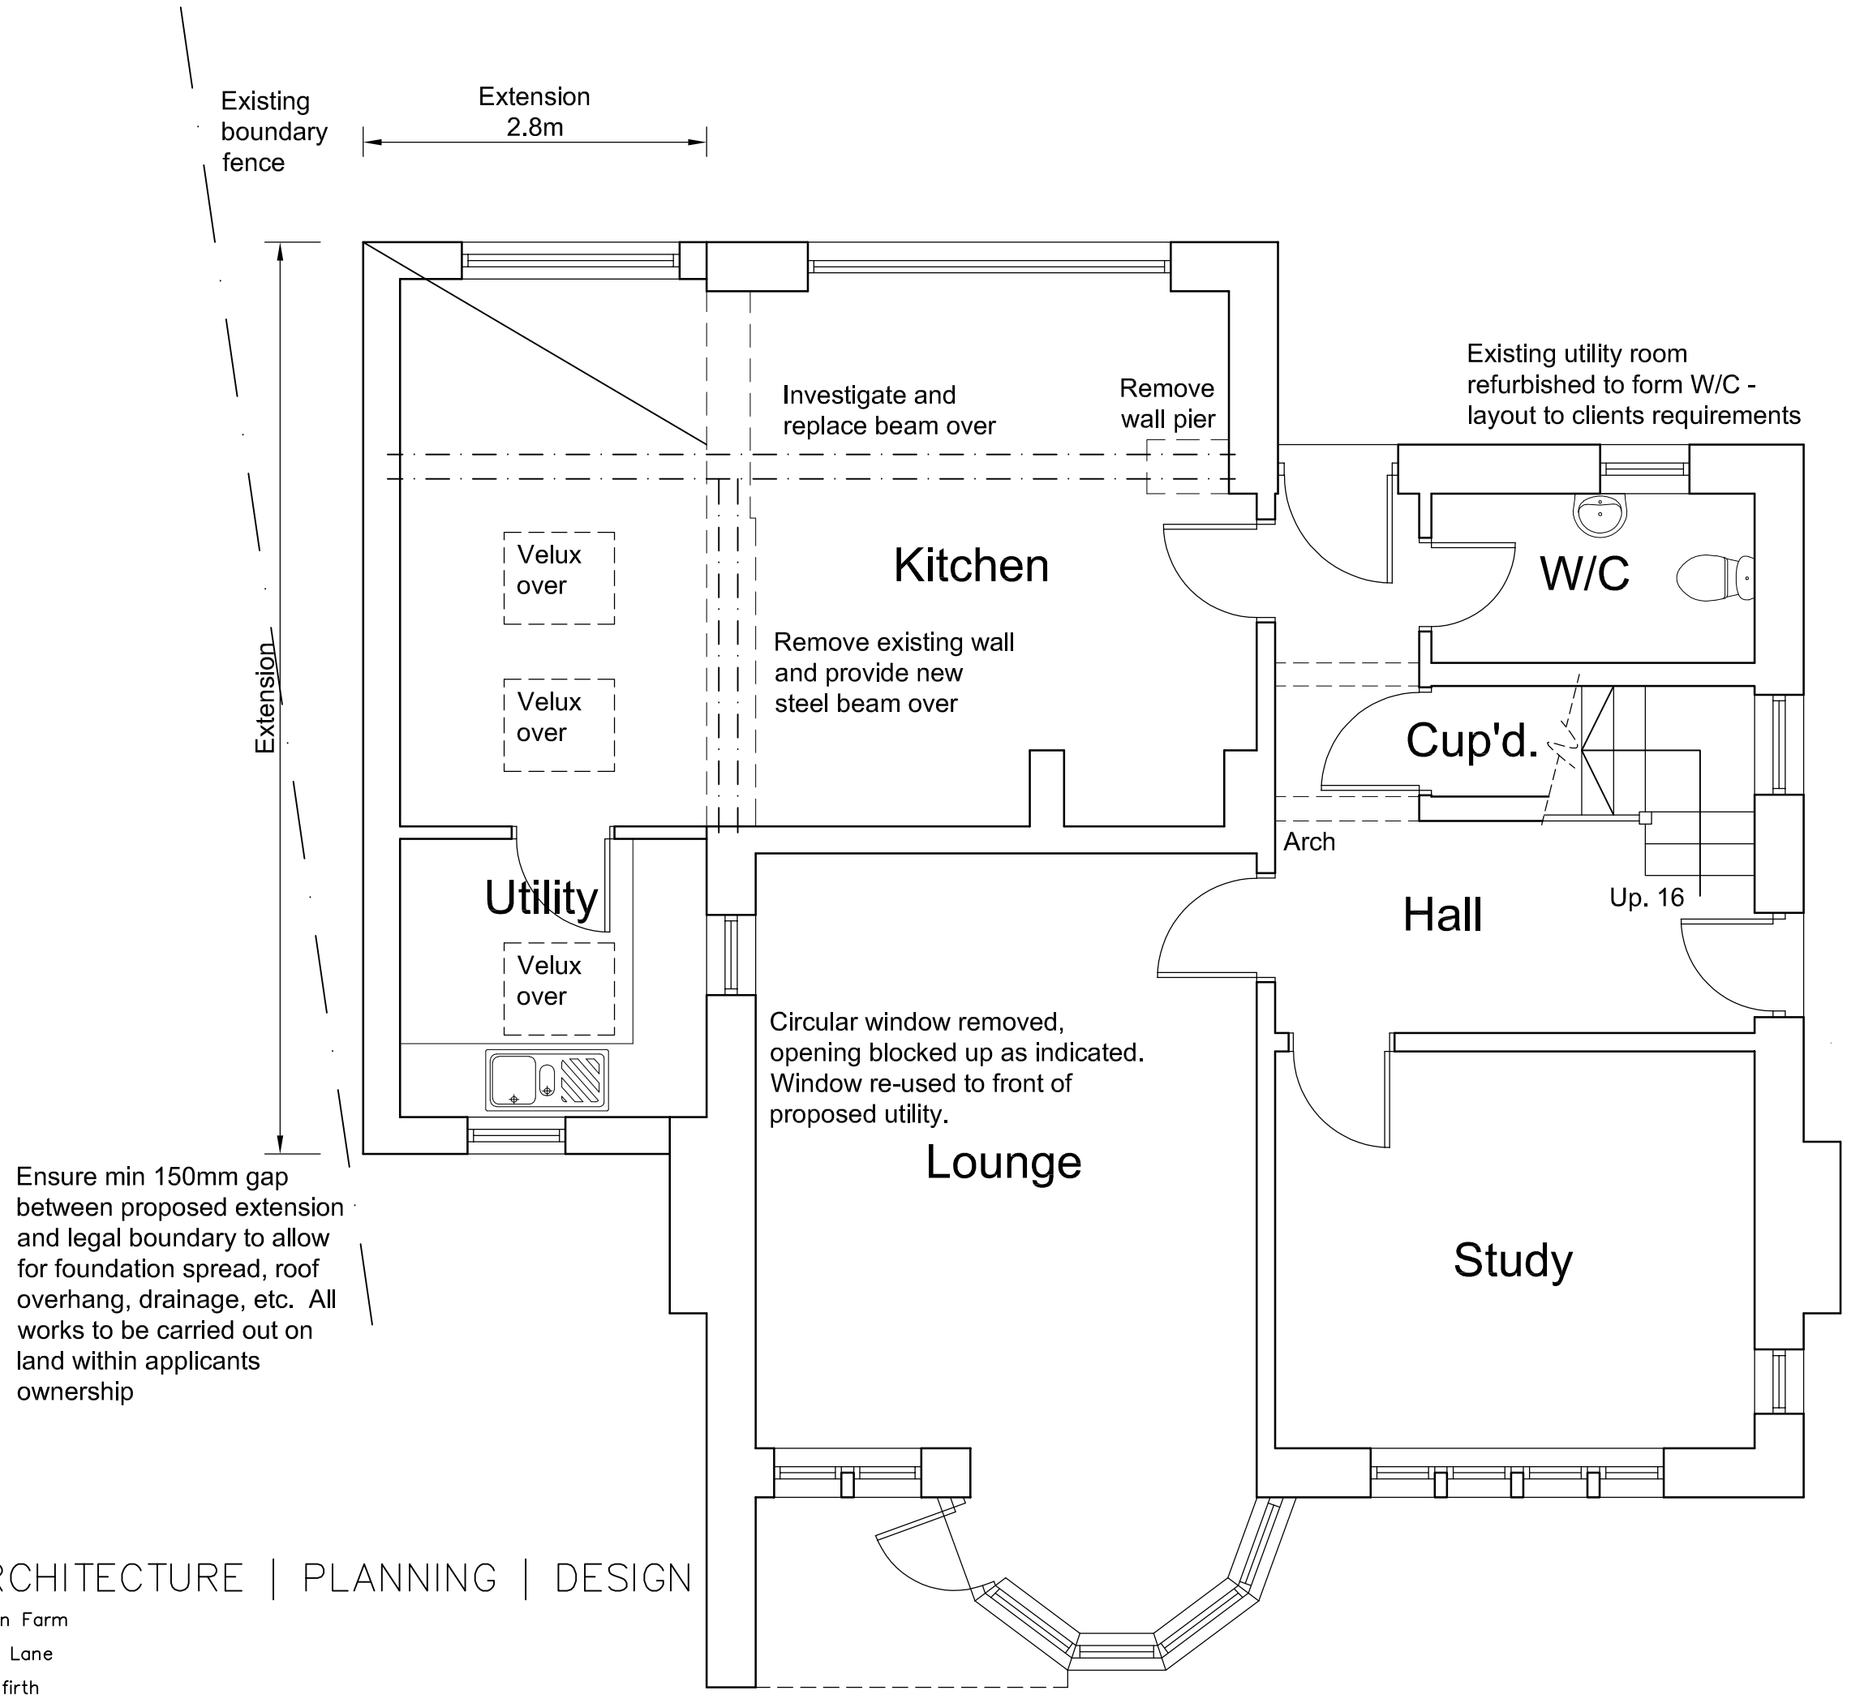

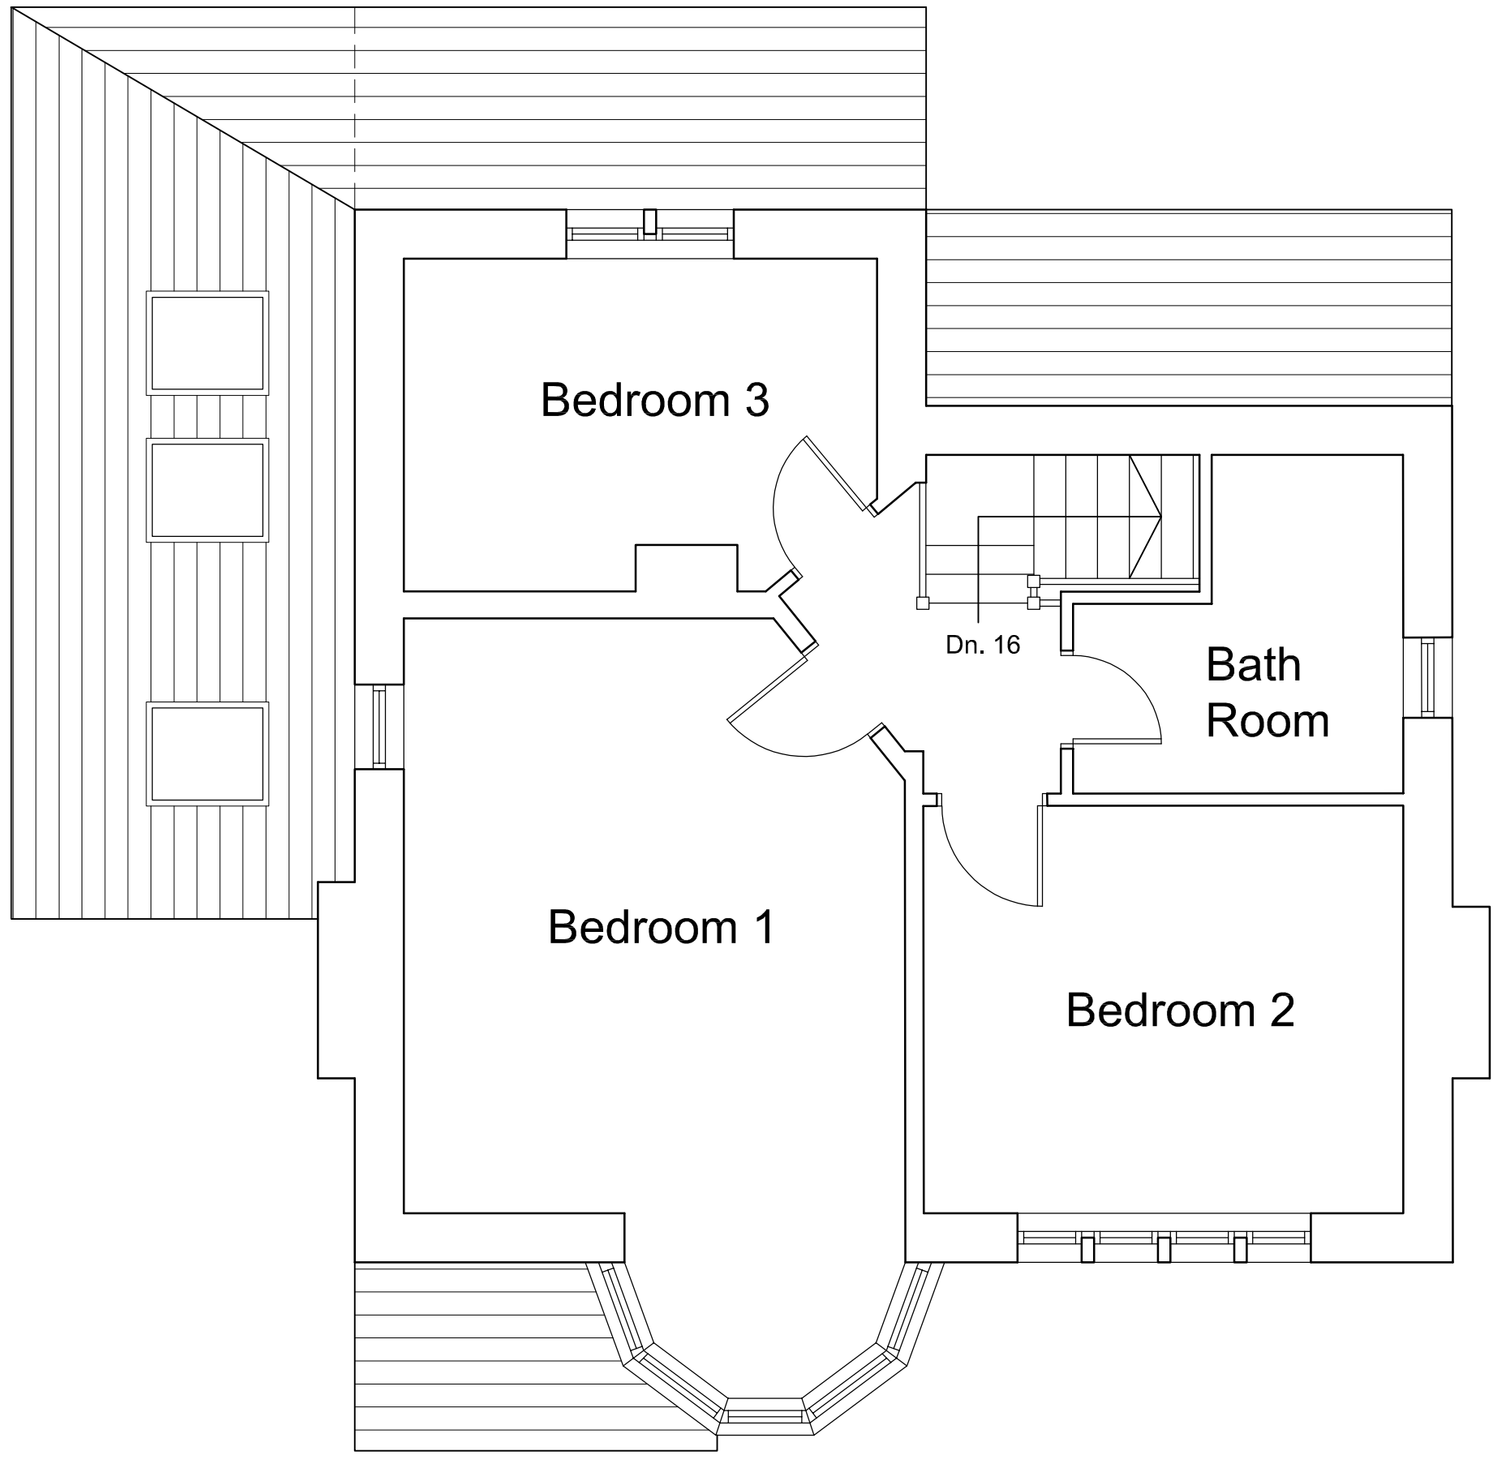

Ground Floor Plan

First Floor Plan

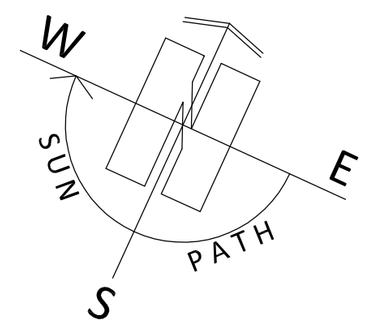

PAUL MATTHEWS ARCHITECTURAL Ltd

ARCHITECTURE | PLANNING | DESIGN

Malkin Farm
Brow Lane
Holmfirth
HD9 2RJ
07946872499
paul@paulmatthewsarchitectural.co.uk
www.paulmatthewsarchitectural.co.uk

Company Registration Number: 09898149 – Company Registered in England and Wales

Address
218 Birkby Hall Road, Birkby, Huddersfield, HD2 2BP

Project
Erection of Single Storey Side/Rear Extension & Internal Alterations.

Client
Mr & Mrs Joyce

Drawing Title/Issue
Proposed Floor Plans

scale	date	sheet size	dwg. no.
1:50	05/17	A2	17/431/04