PAUL MATTHEWS ARCHITECTURAL Ltd

ARCHITECTURE | PLANNING | DESIGN

Malkin Farm
Brow Lane
Holmfirth
HD9 2RJ
07946872499
paul@paulmatthewsarchitectural.co.uk
www.paulmatthewsarchitectural.co.uk

Company Registration Number: 09898149 – Company Registered in England and Wales

Do not scale from drawing, use figured dimensions only.

All dimensions must be checked and verified on site prior to commencement of works and architect to be notified of any discrepancies.

The copyright for these drawings remains the property of Paul MatthewsArchitectural Ltd. They must not be reproduced in any way without prior written consent from the originator (Paul MatthewsArchitecturalLtd).

1:100

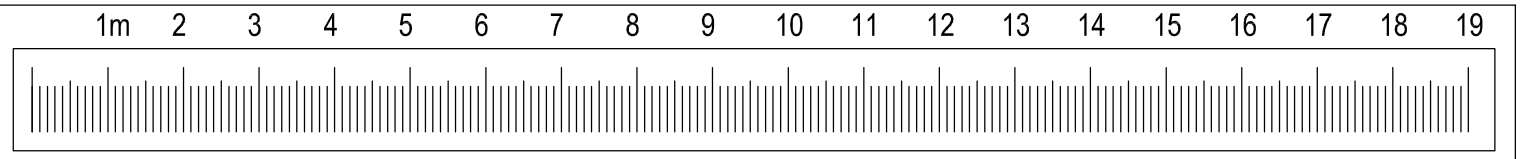



Proposed Extension

Front Elevation



Rear Elevation

ARCHITECTURE | PLANNING | DESIGN

Malkin Farm
Brow Lane
Holmfirth
HD9 2RJ
07946872499
paul@paulmatthewsarchitectural.co.uk
www.paulmatthewsarchitectural.co.uk

Company Registration Number: 09898149 – Company Registered in England and Wales

Address

218 Birkby Hall Road, Birkby, Huddersfield, HD2 2BP

Project

Erection of Single Storey Side/Rear Extension & Internal Alterations.

Client

Mr & Mrs Joyce

Drawing Title/Issue

Proposed Elevations

scale	date	sheet size	dwg. no.
1:100	05/17	A3	17/431/05

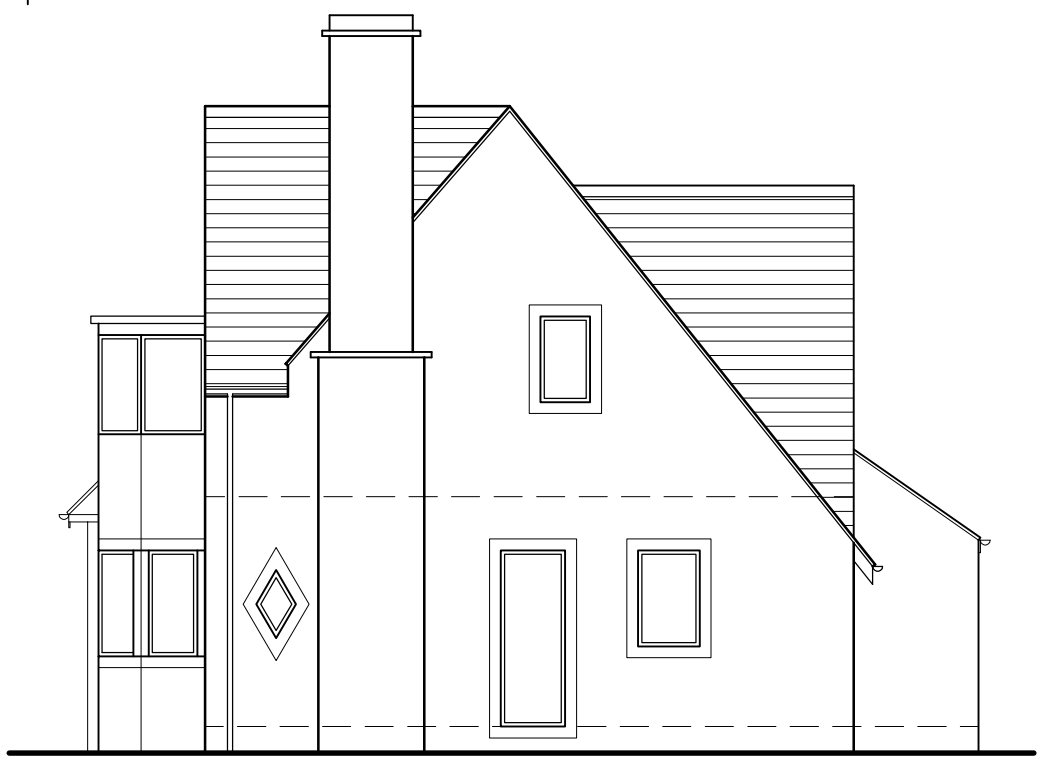

Side Elevation

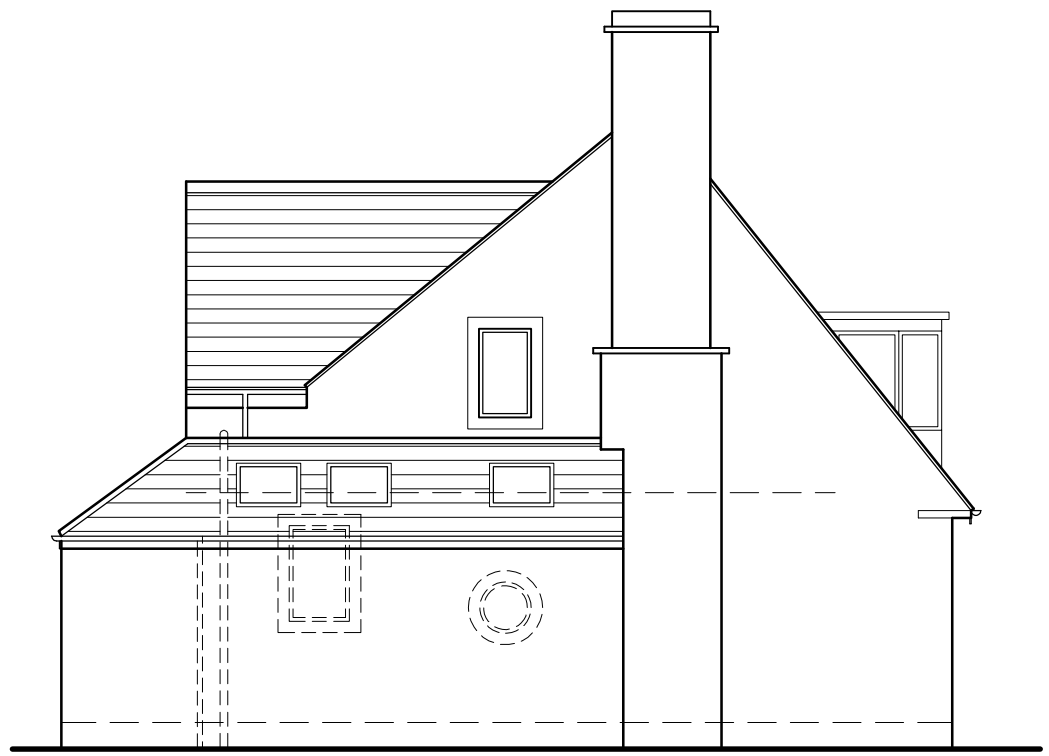

Proposed Extension

Side Elevation