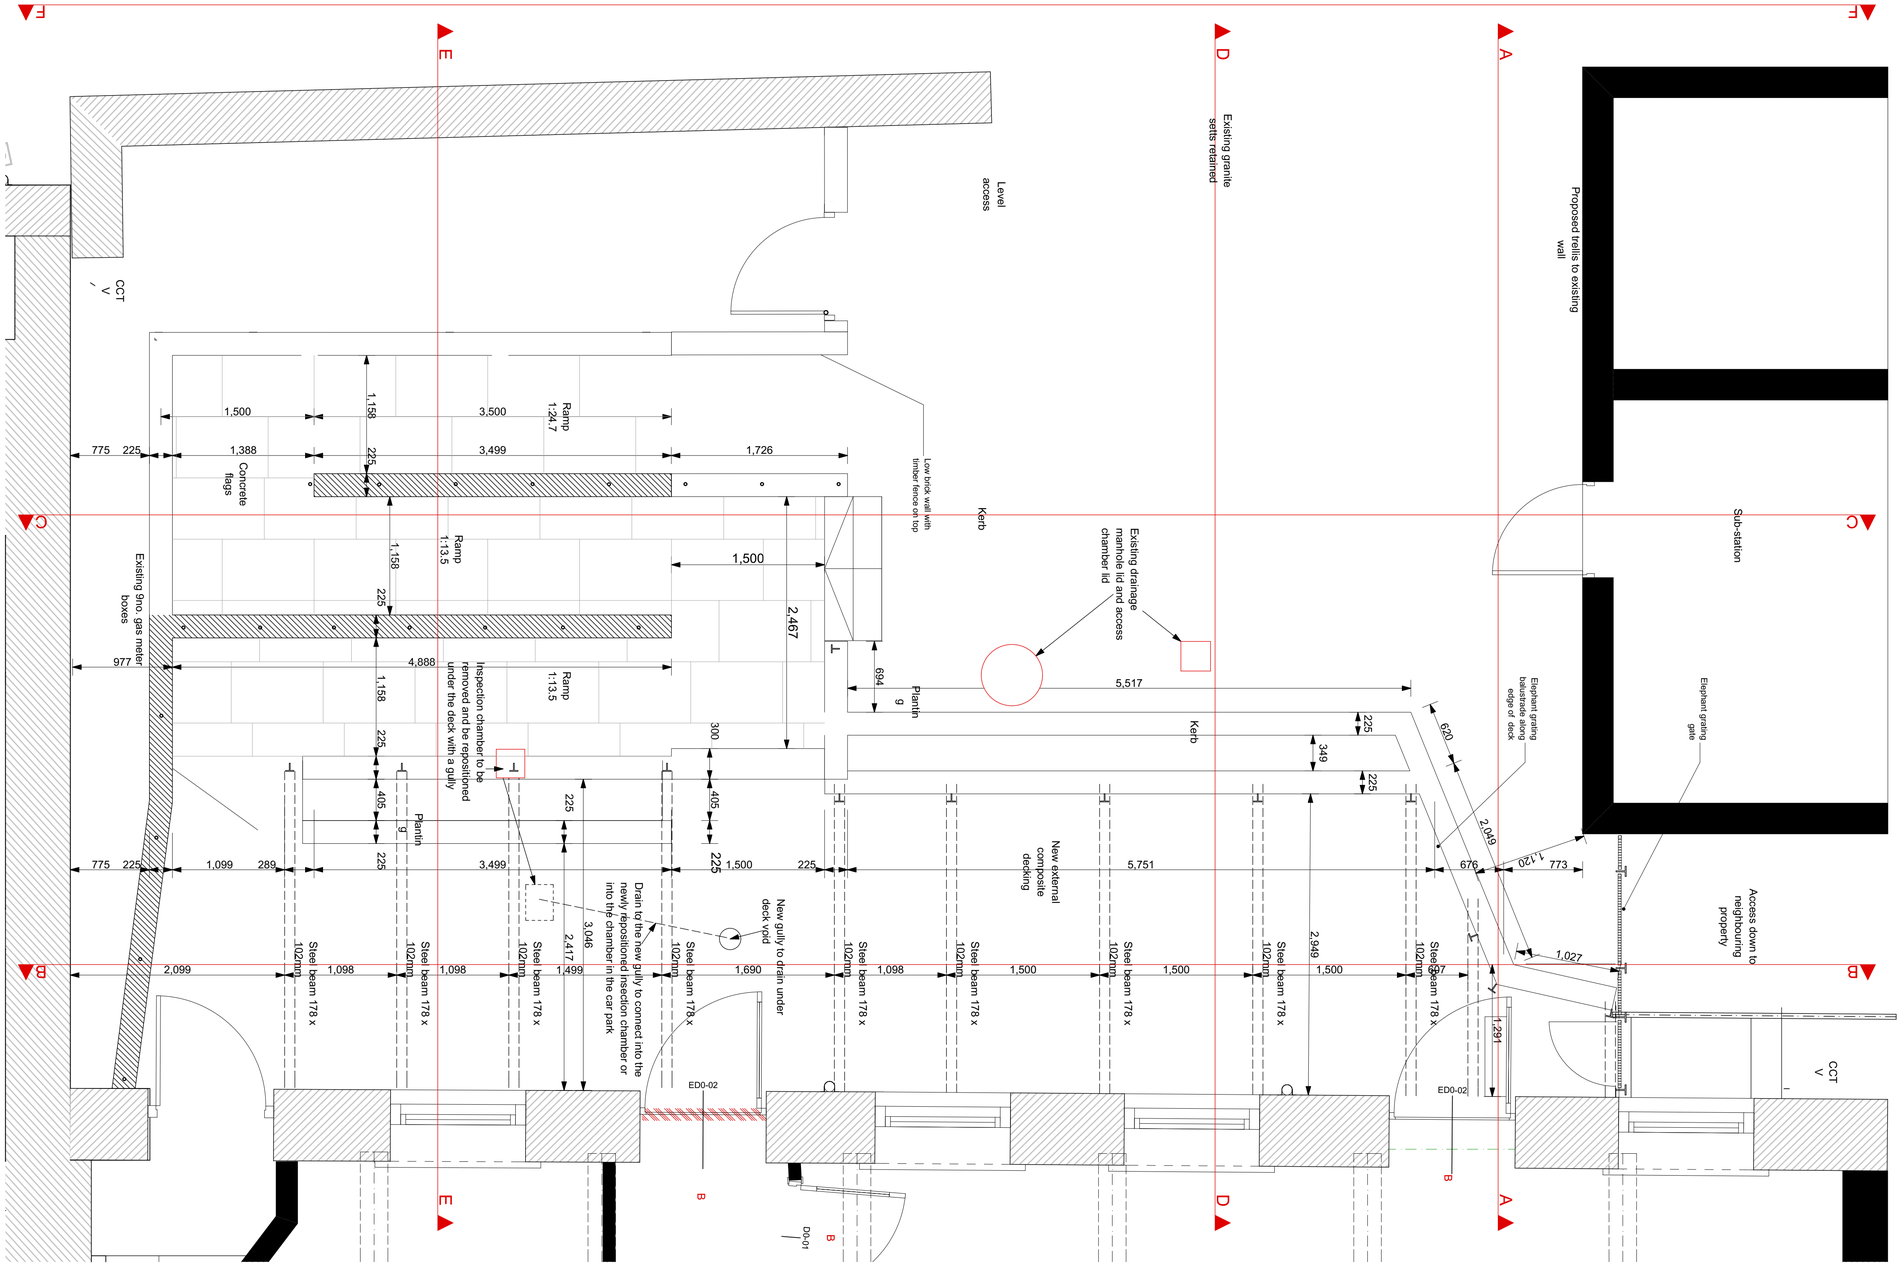

Client
Connect Housing

Project
Bond Street, Dewsbury

Project No.	Date 1st Issue	Scale @ A1	Drawn
5092.BSD		1:30	

Drawing Title
Deck setting Out

Drawing No. **Revision**
5092BSD_151

Copyright © 2012 Bauman Lyons LLP

Bauman Lyons
Black Building
2 Newton Road
Leeds LS7 4HE
+44 (0)113 322 3344
+44 (0)113 262 3800
architects@baumanlyons.co.uk
www.baumanlyons.co.uk