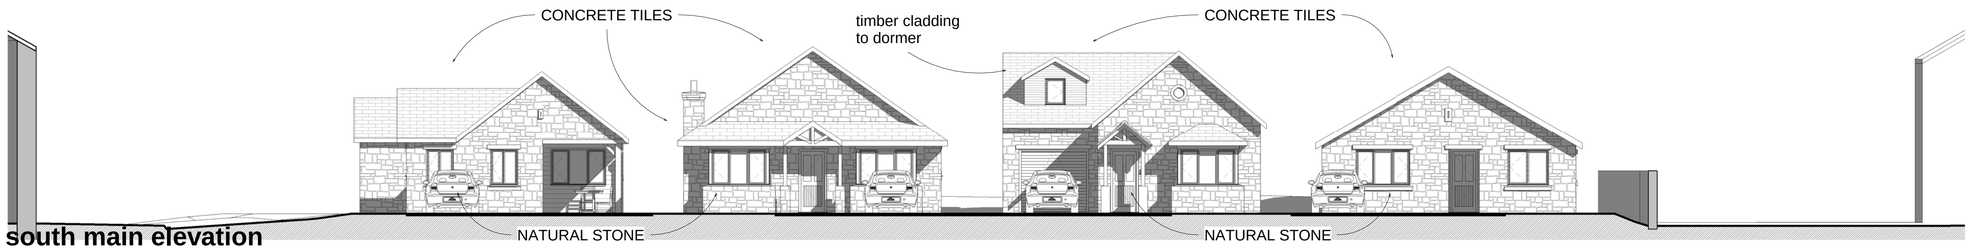

south main elevation
1 : 100

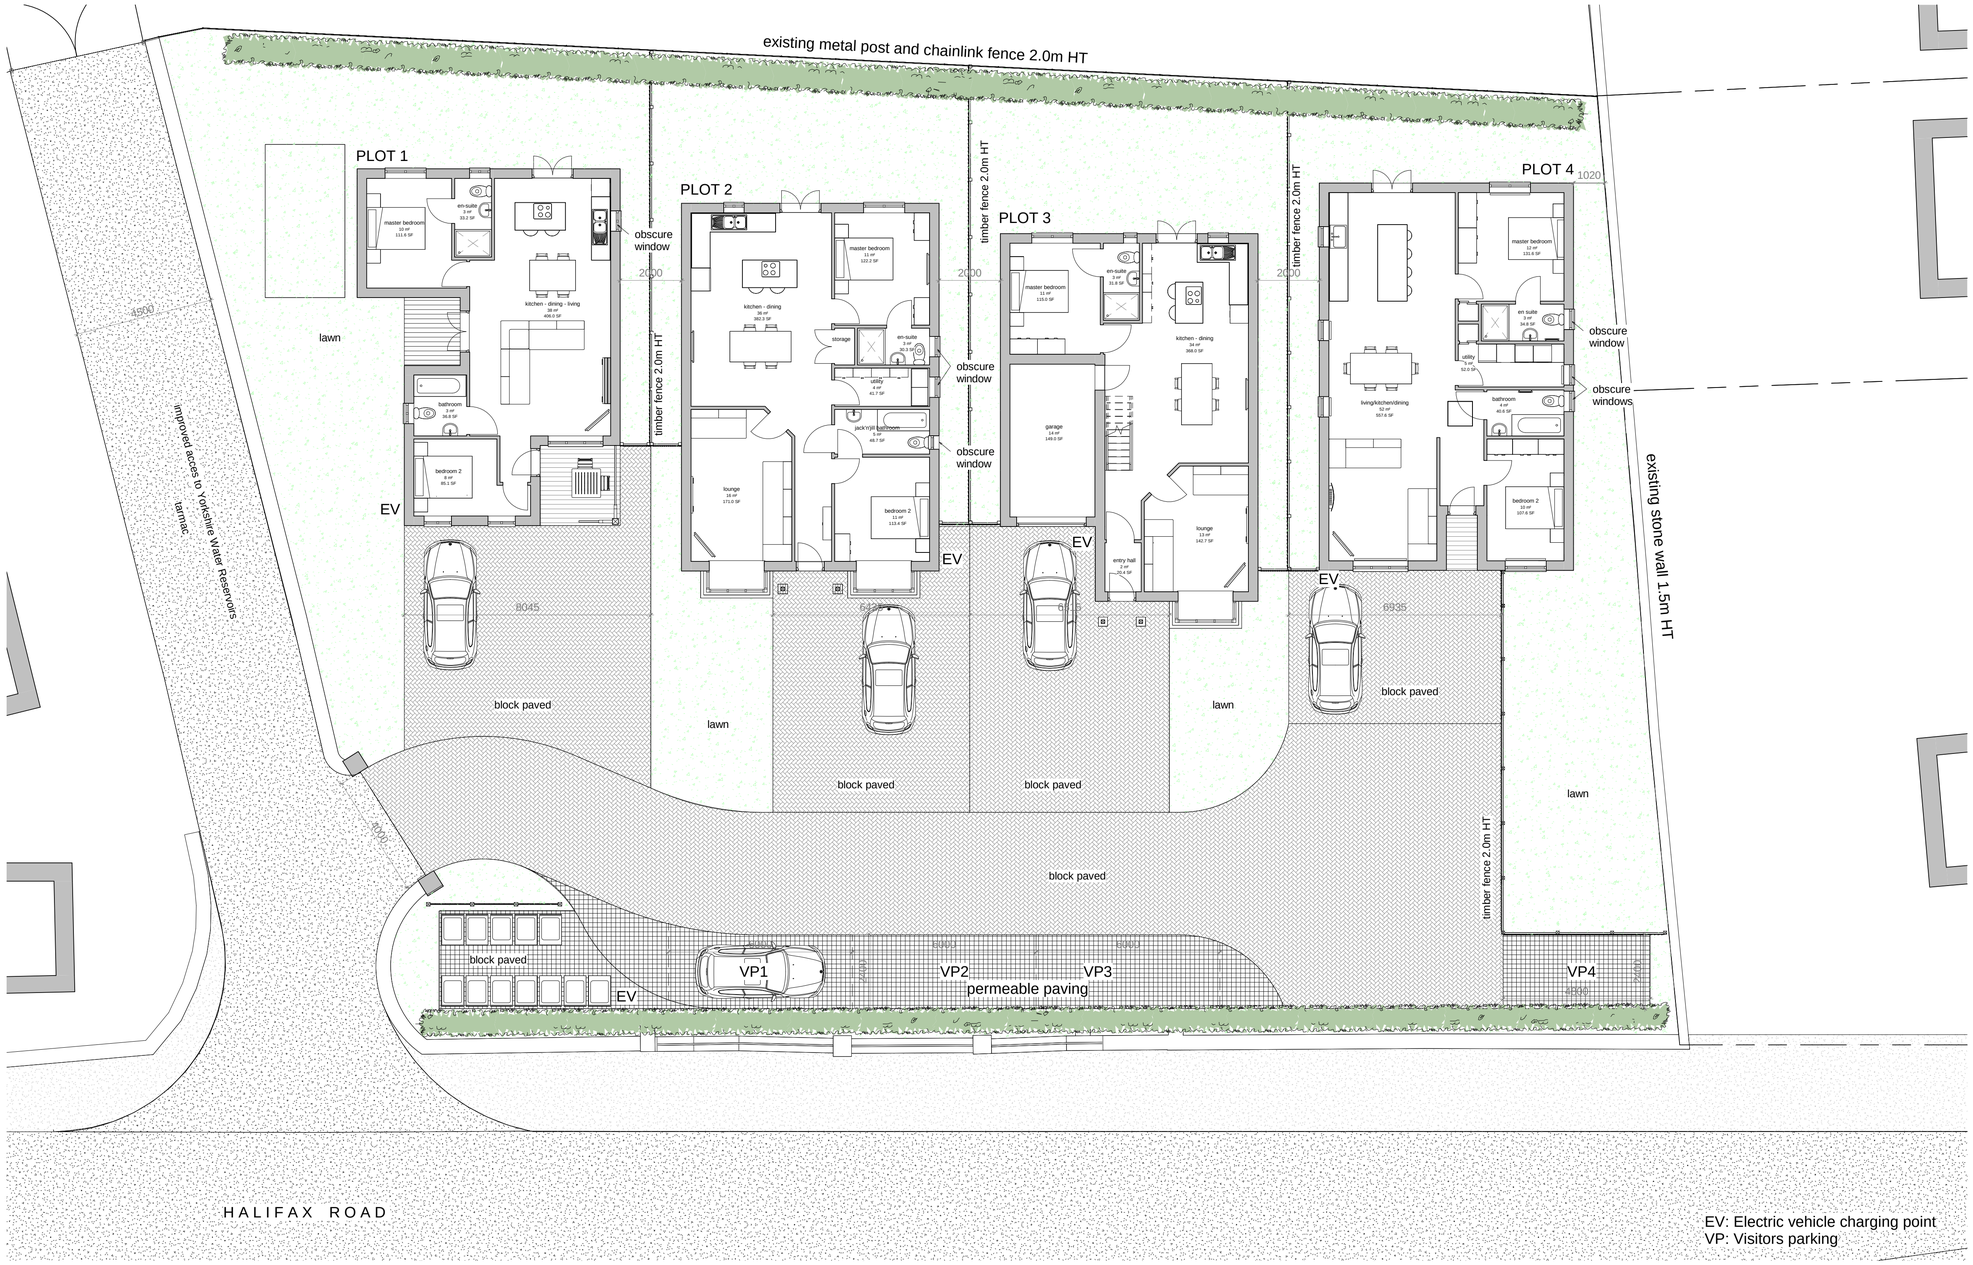

proposed ground floor
1 : 100

BARNES
ARCHITECTURAL SERVICES

Victoria Spring
Wakefield Road
Heckmondwike
West Yorkshire
WF15 6BU
Tel : 01924 520320
Fax : 01924 412312
Web : barneshomes.com

GENERAL NOTES

1. Do not scale the drawing. If in doubt ask.

2. All dimensions are in milimetres unless noted otherwise.

3. The design shown on this drawing is the property of Barnes Architectural Services and is not to be used or the drawing copied, communicated or disclosed, in whole or in part, expect in accordance with a contact, license or agreement in writing with Barnes Architectural Services.

4. All works to be carried out in accordance with the following British Standards, Codes of Practice, Current Building Regulations, any associated amendments current to the lodging of the application and the satisfaction of the Building Control Officer. Manufactures written specifications and instructions for detail of use. All works to be implemented in accordance with current Health & Safety legislation inclusive of protective works. Any discrepancies between the drawings and legislation should be brought to the immediate attention of the Contracts Administrator.

No.	Description	Date

Harshead Moor Top

Proposed site layout

Project number	90063
Drawn by	JT
HMT-01	
Scale	1 : 100