This drawing & Design is the Copyright of 1618 Architects and may not be reproduced in any way without prior written consent.

Any discrepancies on this drawing or between drawings are to be reported to this office.

Unless specifically specified these drawings are not to be used for construction purposes or placing of any orders.

Do not scale from this drawing.

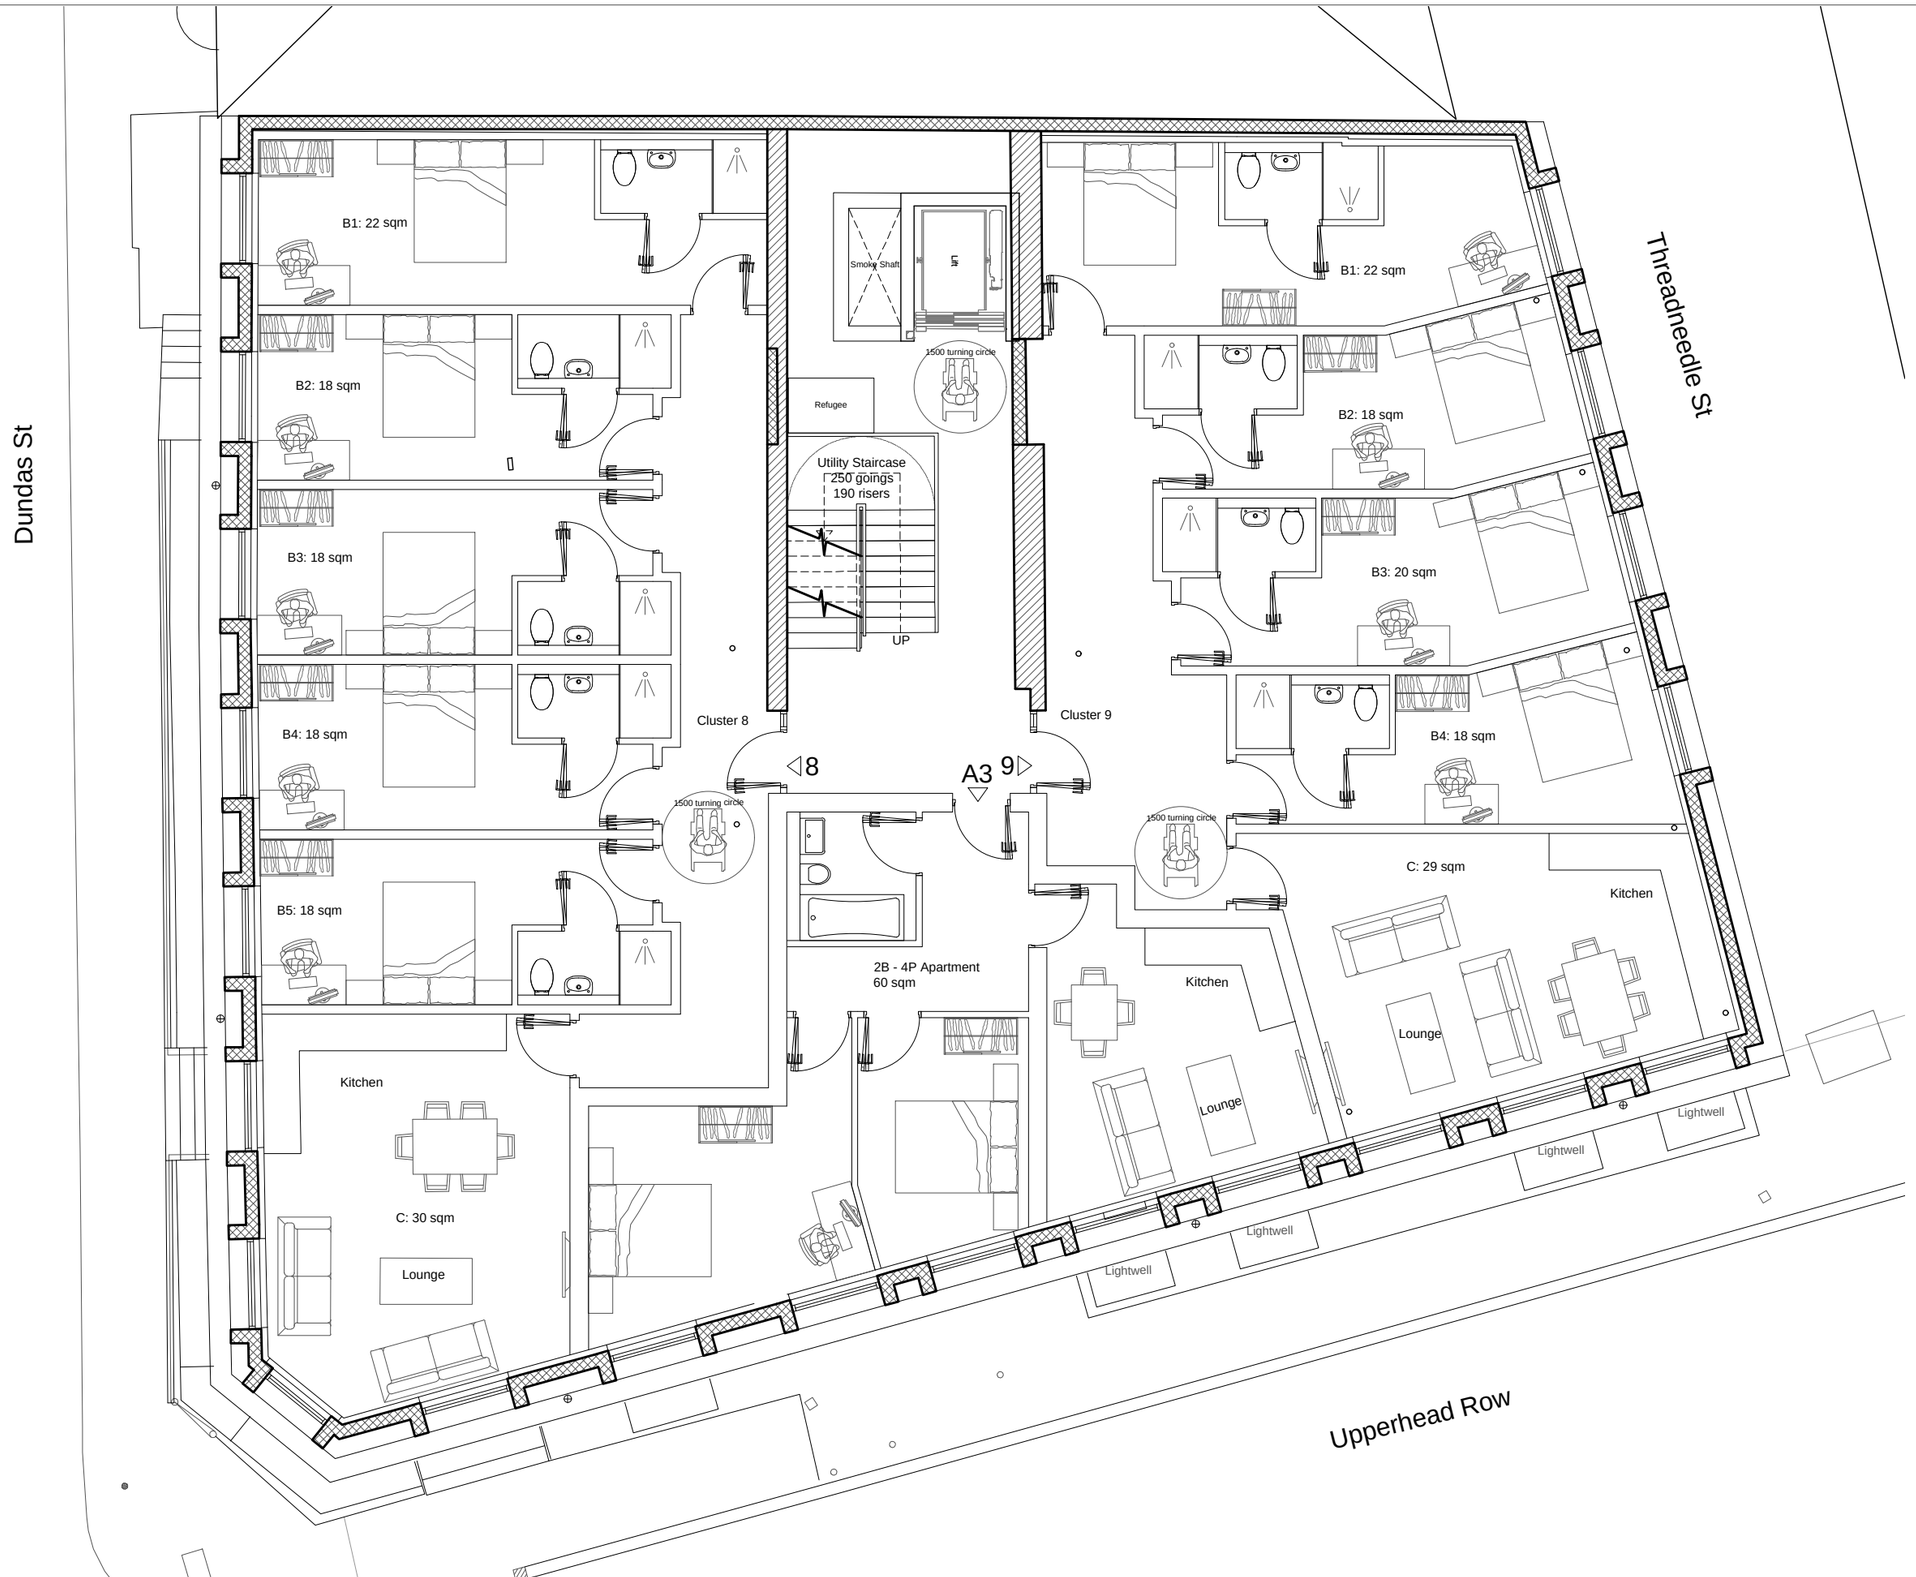

Proposed Third Floor Plan

N

Status:
- ☐ Feasibility
- ■ Planning Approval
- ☐ Building Regulations
- ☐ Tender
- ☐ Construction

Project: Dundas Street, Huddersfield

Client: SKA

Drawing Title: Proposed Third Floor Plan

Project No.	Drwg No.	Rev No.	Scale.	Date.
445	P-15		1:100@A3	Jun 2017

Cheshire

London

1618 ARCHITECTS
Studio M, 3rd Floor, 100 Greenfield Rd
Whitechapel, London, E1 1EJ
Web: www.1618architects.com Tel: 0207 377 9200