



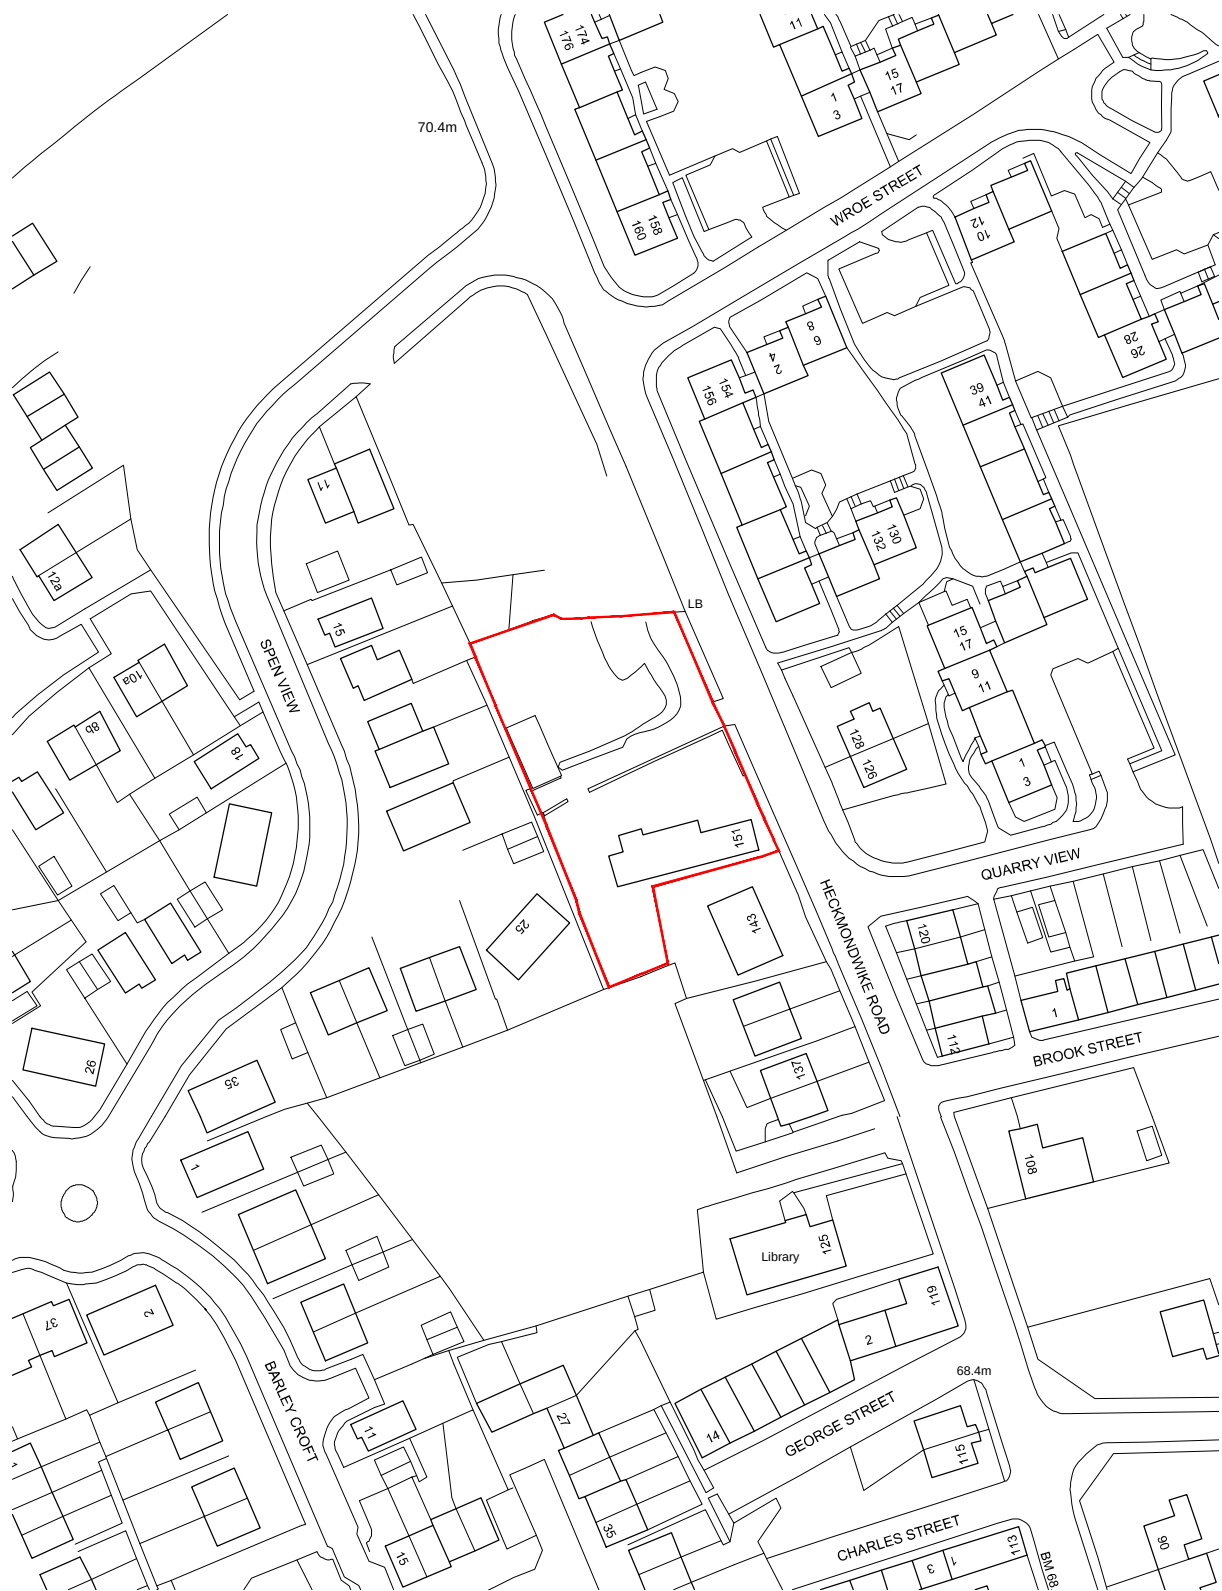

Drawings based on Ordnance Survey (Streetwise License No 100047474)

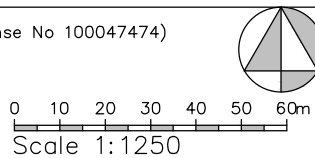

Project	Proposed residential development of 6 dwellings at Heckmondwike Road
Client	Brown and Couldwell Ltd, 3 Chestnut Grove, Crofton, Wakefield WF4 1SU
Dwg Title	(16449)0_Location Plan
Scale	1:1250 @ A4
Date	Jan 17