PAUL MATTHEWS ARCHITECTURAL Ltd


ARCHITECTURE | PLANNING | DESIGN

Malkin Farm
Brow Lane
Holmfirth
HD9 2RJ
07946872499
paul@paulmatthewsarchitectural.co.uk
www.paulmatthewsarchitectural.co.uk

Company Registration Number: 09898149 – Company Registered in England and Wales

1:1250

10m 20 30 40 50 60 70 80 90 100

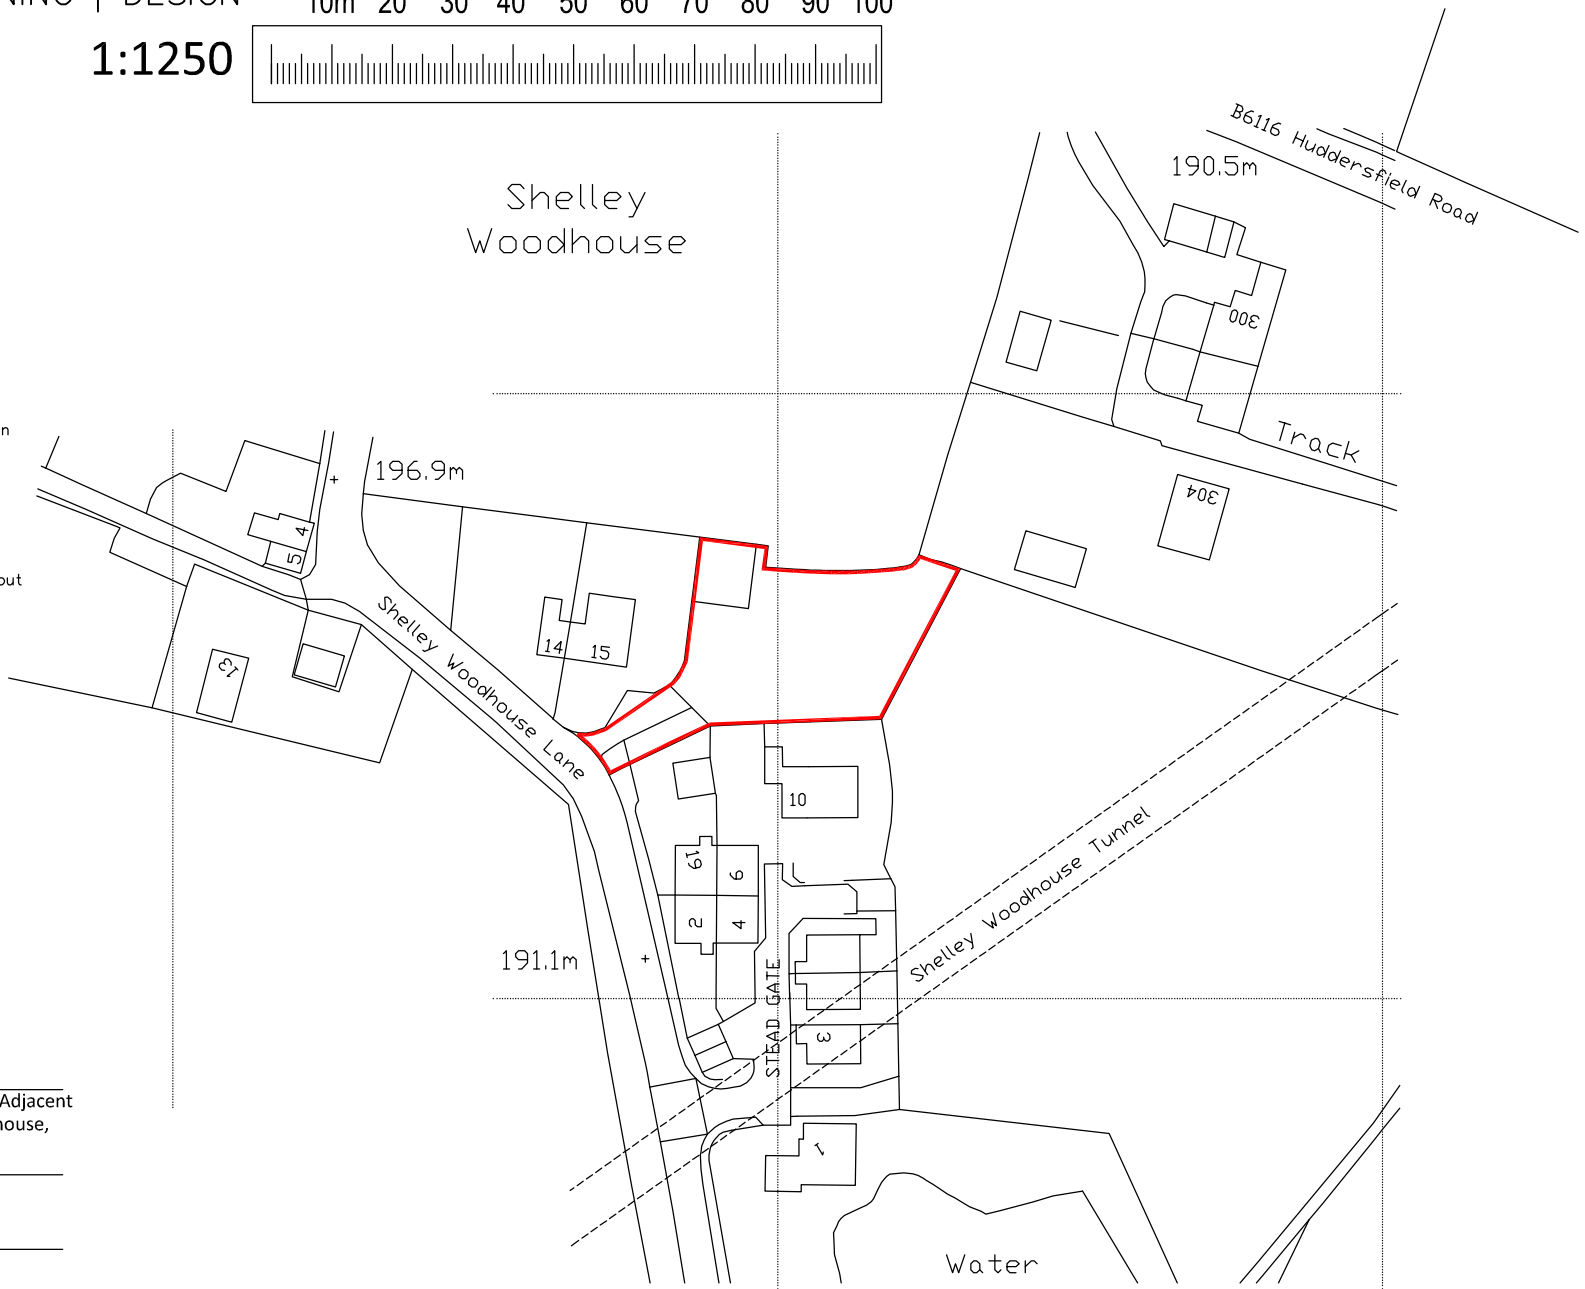


Ordnance Survey (c) Crown Copyright 2016. All rights reserved. Licence number 100022432

Do not scale from drawing, use figured dimensions only.

All dimensions must be checked and verified on site prior to commencement of works and architect to be notified of any discrepancies.

The copyright for these drawings remains the property of Paul MatthewsArchitectural Ltd. They must not be reproduced in any way without prior written consent from the originator (Paul MatthewsArchitecturalLtd).

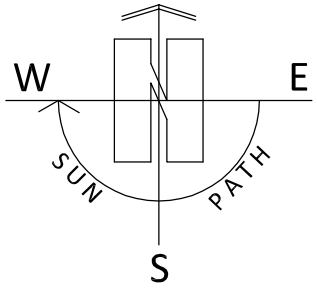

Project
Erection of Detached 'Infill' Dwelling on Land Adjacent to 15 Shelley Woodhouse Lane Shelley Woodhouse, Huddersfield, HD8 8NB

Client
Mr & Mrs Woodhead

Drawing Title/Issue
Location Plan

scale	date	sheet size	dwg. no.
1:1250	05/17	A4	16/404/01