Do Not Scale

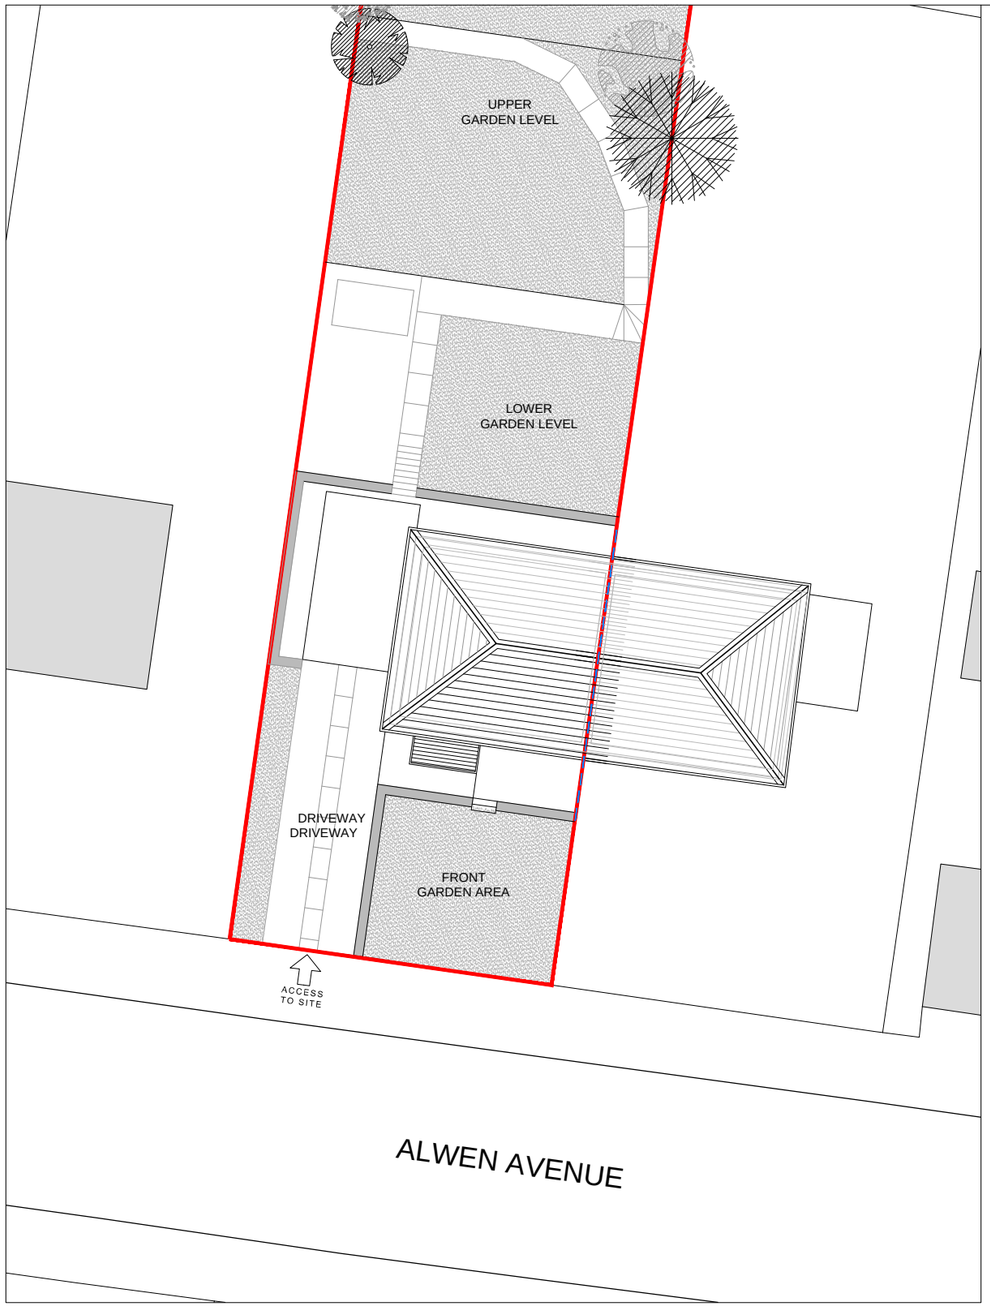

EXISTING SITE PLAN

Scale 1:200 at A3

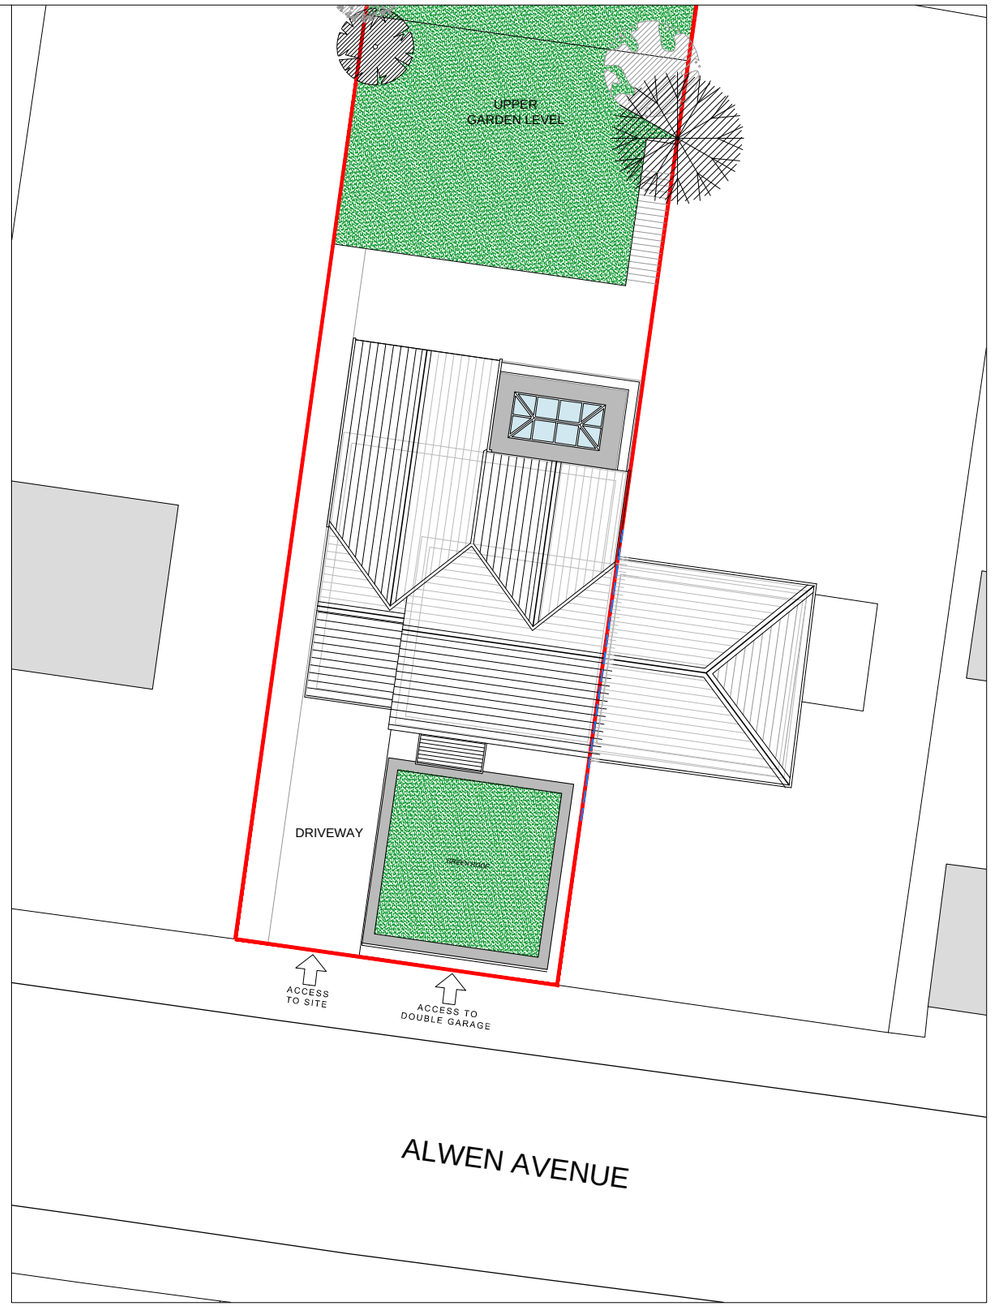

PROPOSED SITE PLAN

Scale 1:200 at A3

PROJECT INFORMATION

Client.
MR MURTAZA ALI

Address.
16 Alwen Avenue, Birkby,
Huddersfield, HD2 2SJ

Project Title.
Extension(s) to Existing Dwelling

DRAWING DETAILS

Project Ref.
IQ17.028.P

Drawing Title.
Existing & Proposed Site Plans

Drawing Type.
Existing & Proposed

Drawing No.
02

Scale.
1:100 @ A1
1:200 @ A3

Drawn/Checked.	Description.	Rev.
MJC	Planning Application	-

NOTES

This drawing is for information only.

STUDIO IQ

The Studio. No. 96 Blacker Road, Huddersfield, HD1 5HN

Tel. +44 (0)1484 309 394
Email. studio@iq-arch.com

Web. www.iq-arch.com

This drawing and design is the copyright of 'Studio IQ' and may not be reproduced, retained or disclosed to any unauthorised person in any form whatsoever without prior express or written consent. Figured dimensions to be taken in preference to those scaled. All dimensions to be checked on site and taken in preference to those shown.