Do Not Scale

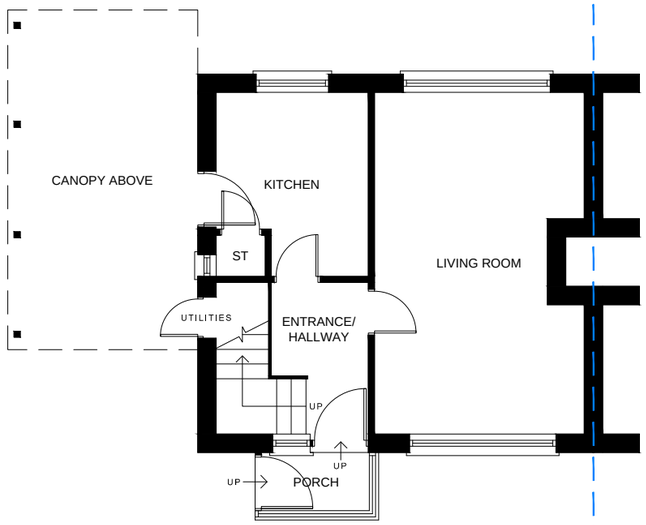

EXISTING GROUND FLOOR PLAN
Scale 1:100 at A3

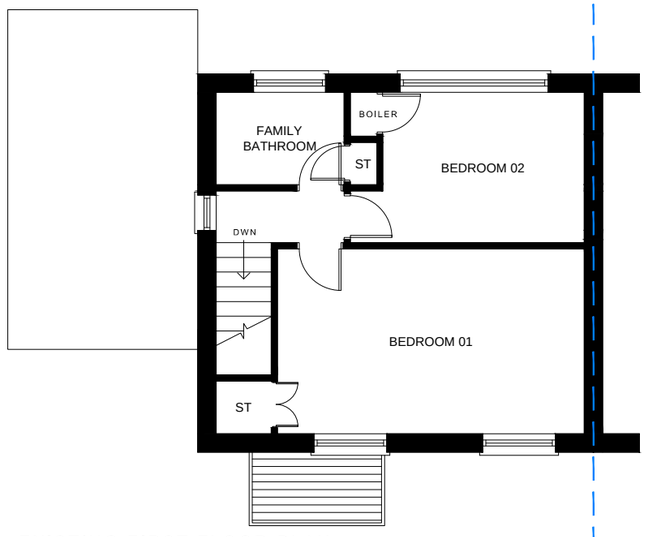

EXISTING FIRST FLOOR PLAN
Scale 1:100 at A3

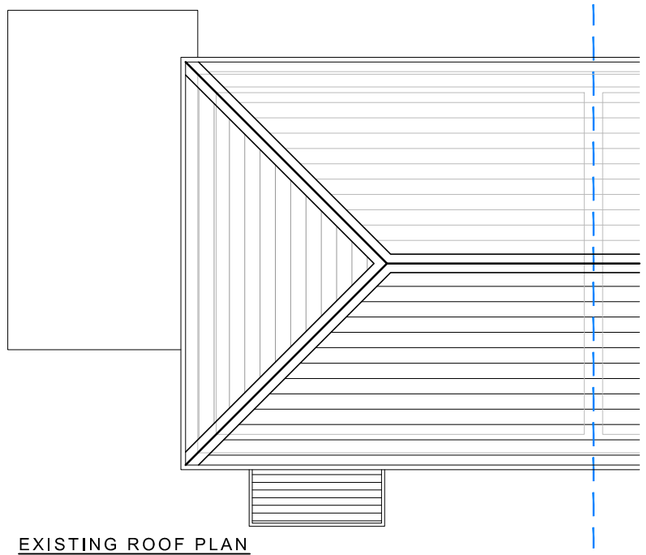

EXISTING ROOF PLAN
Scale 1:100 at A3



EXISTING NORTH (FRONT) ELEVATION
Scale 1:100 at A3



EXISTING SOUTH (REAR) ELEVATION
Scale 1:100 at A3

PROJECT INFORMATION

Client.
MR MURTAZA ALI

Address.
16 Alwen Avenue, Birkby,
Huddersfield, HD2 2SJ

Project Title.
Extension(s) to Existing Dwelling

DRAWING DETAILS

Project Ref.
IQ17.028.P

Drawing Title.
Existing Plans and North & South Elevations

Drawing Type.
Existing

Drawing No.
03

Scale.
1:50 at A1
1:100 at A3

Drawn/Checked.	Description.	Rev.
MJC	Planning Application	-

NOTES

This drawing is for information only.

STUDIO IQ

The Studio. No. 96 Blacker Road, Huddersfield, HD1 5HN

Tel. +44 (0)1484 309 394
Email. studio@iq-arch.com

Web. www.iq-arch.com

This drawing and design is the copyright of 'Studio IQ' and may not be reproduced, retained or disclosed to any unauthorised person in any form whatsoever without prior express or written consent. Figured dimensions to be taken in preference to those scaled. All dimensions to be checked on site and taken in preference to those shown.