Do Not Scale

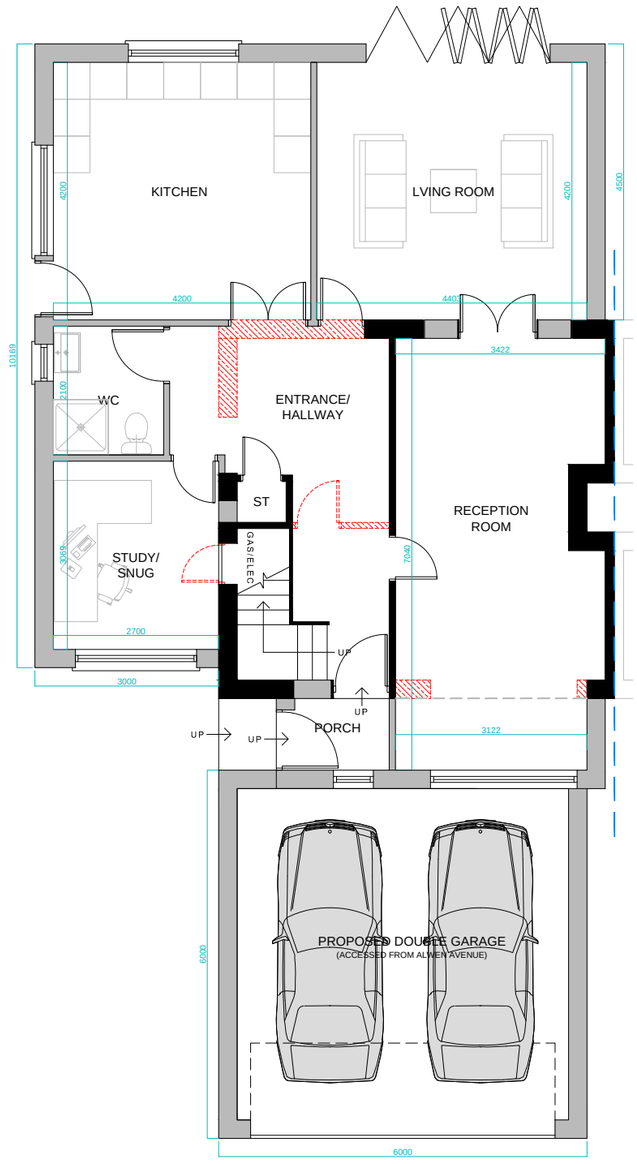

PROPOSED GROUND FLOOR PLAN & LOWER GROUND FLOOR GARAGE PLAN

Scale 1:100 at A3

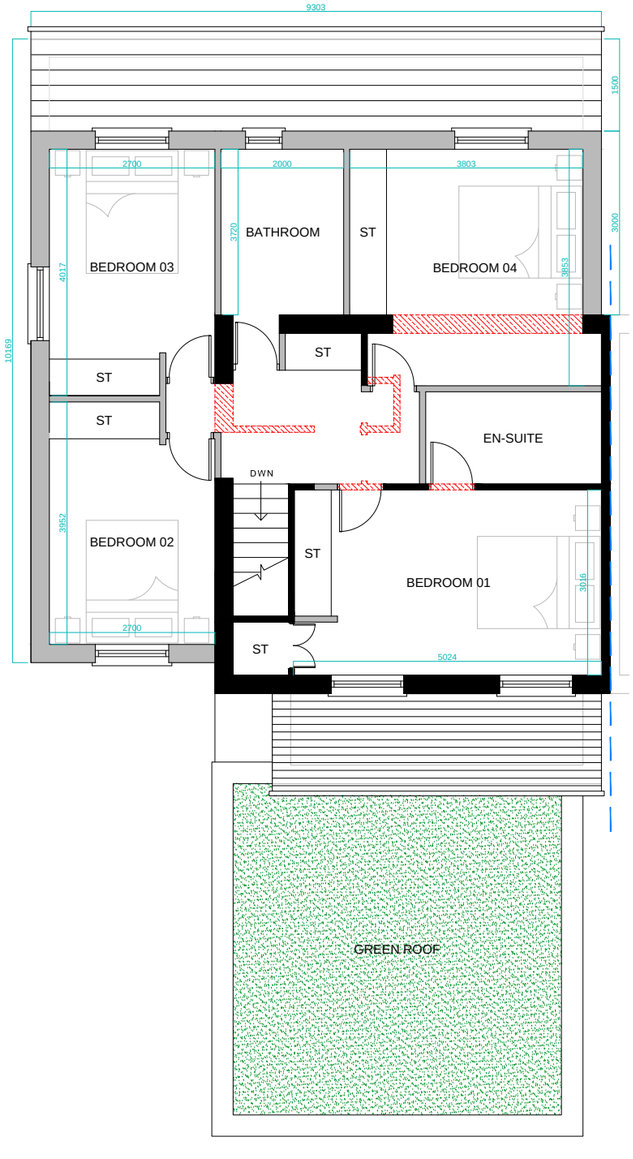

PROPOSED FIRST FLOOR PLAN

Scale 1:100 at A3

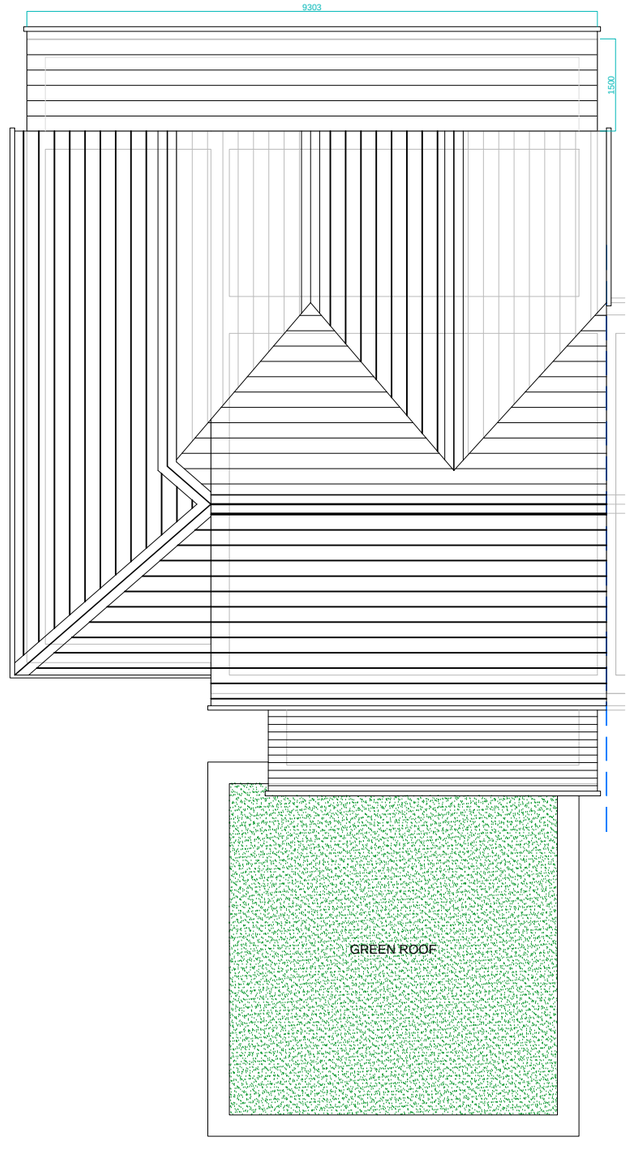

PROPOSED ROOF PLAN

Scale 1:100 at A3

Key

Existing | Proposed | Demolished

PROJECT INFORMATION

Client.
MR MURTAZA ALI

Address.
16 Alwen Avenue, Birkby,
Huddersfield, HD2 2SJ

Project Title.
Extension(s) to Existing Dwelling

DRAWING DETAILS

Project Ref.
IQ17.028.P

Drawing Title.
Proposed Plans

Drawing Type.
Proposed

Drawing No.
05

Scale.
1:50 at A1
1:100 at A3

Drawn/Checked.	Description.	Rev.
MJC ED	Planning Application Updated In-Line with Planning Officer Comments	- B

NOTES

This drawing is for information only.

STUDIO IQ

The Studio. No. 96 Blacker Road, Huddersfield, HD1 5HN

Tel. +44 (0)1484 309 394
Email. studio@iq-arch.com

Web. www.iq-arch.com

This drawing and design is the copyright of 'Studio IQ' and may not be reproduced, retained or disclosed to any unauthorised person in any form whatsoever without prior express or written consent. Figured dimensions to be taken in preference to those scaled. All dimensions to be checked on site and taken in preference to those shown.