Do Not Scale

1. BRICK WORK TO MATCH EXISTING.
2. uPVC DOUBLE GLAZING WINDOWS TO MATCH EXISTING.
3. BI-FOLD GLAZED DOOR - COLOUR (GREY).
4. ROOF TILES TO MATCH EXISTING.
5. FASCIA BOARD AND GUTTERING TO MATCH EXISTING.
6. OBSCURE GLAZING.
7. BRICKWORK TO MATCH MAIN DWELLING.
8. GARAGE DOOR; COLOUR- GREY.
9. SMOOTH FACED STONE COPING.



PROPOSED NORTH (FRONT) ELEVATION

Scale 1:100 at A3

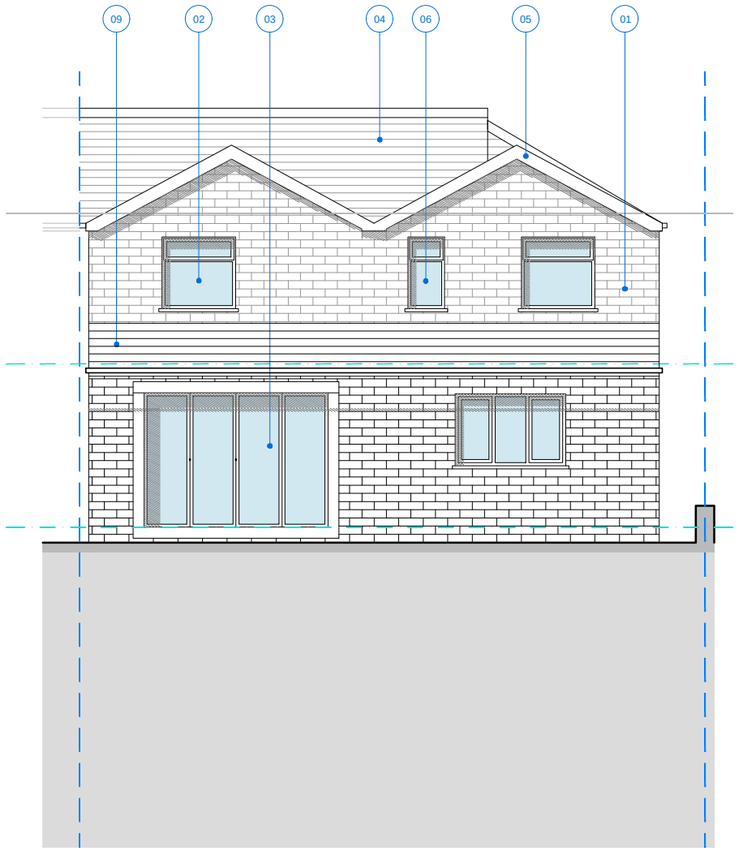

PROPOSED SOUTH (REAR) ELEVATION

Scale 1:100 at A3

PROJECT INFORMATION

Client.
MR MURTAZA ALI

Address.
16 Alwen Avenue, Birkby,
Huddersfield, HD2 2SJ

Project Title.
Extension(s) to Existing Dwelling

DRAWING DETAILS

Project Ref.
IQ17.028.P

Drawing Title.
Proposed North & South Elevations

Drawing Type.
Proposed

Drawing No.
06

Scale.
1:50 at A1
1:100 at A3

Drawn/Checked.	Description.	Rev.
MJC/LZ ED/MAI	Planning Application Updated In-Line with Planning Officer Comments	- B

NOTES

This drawing is for information only.

The Studio. No. 96 Blacker Road, Huddersfield, HD1 5HN

Tel. +44 (0)1484 309 394
Email. studio@iq-arch.com

Web. www.iq-arch.com

This drawing and design is the copyright of 'Studio IQ' and may not be reproduced, retained or disclosed to any unauthorised person in any form whatsoever without prior express or written consent. Figured dimensions to be taken in preference to those scaled. All dimensions to be checked on site and taken in preference to those shown.