LOCATION PLAN 1:1250

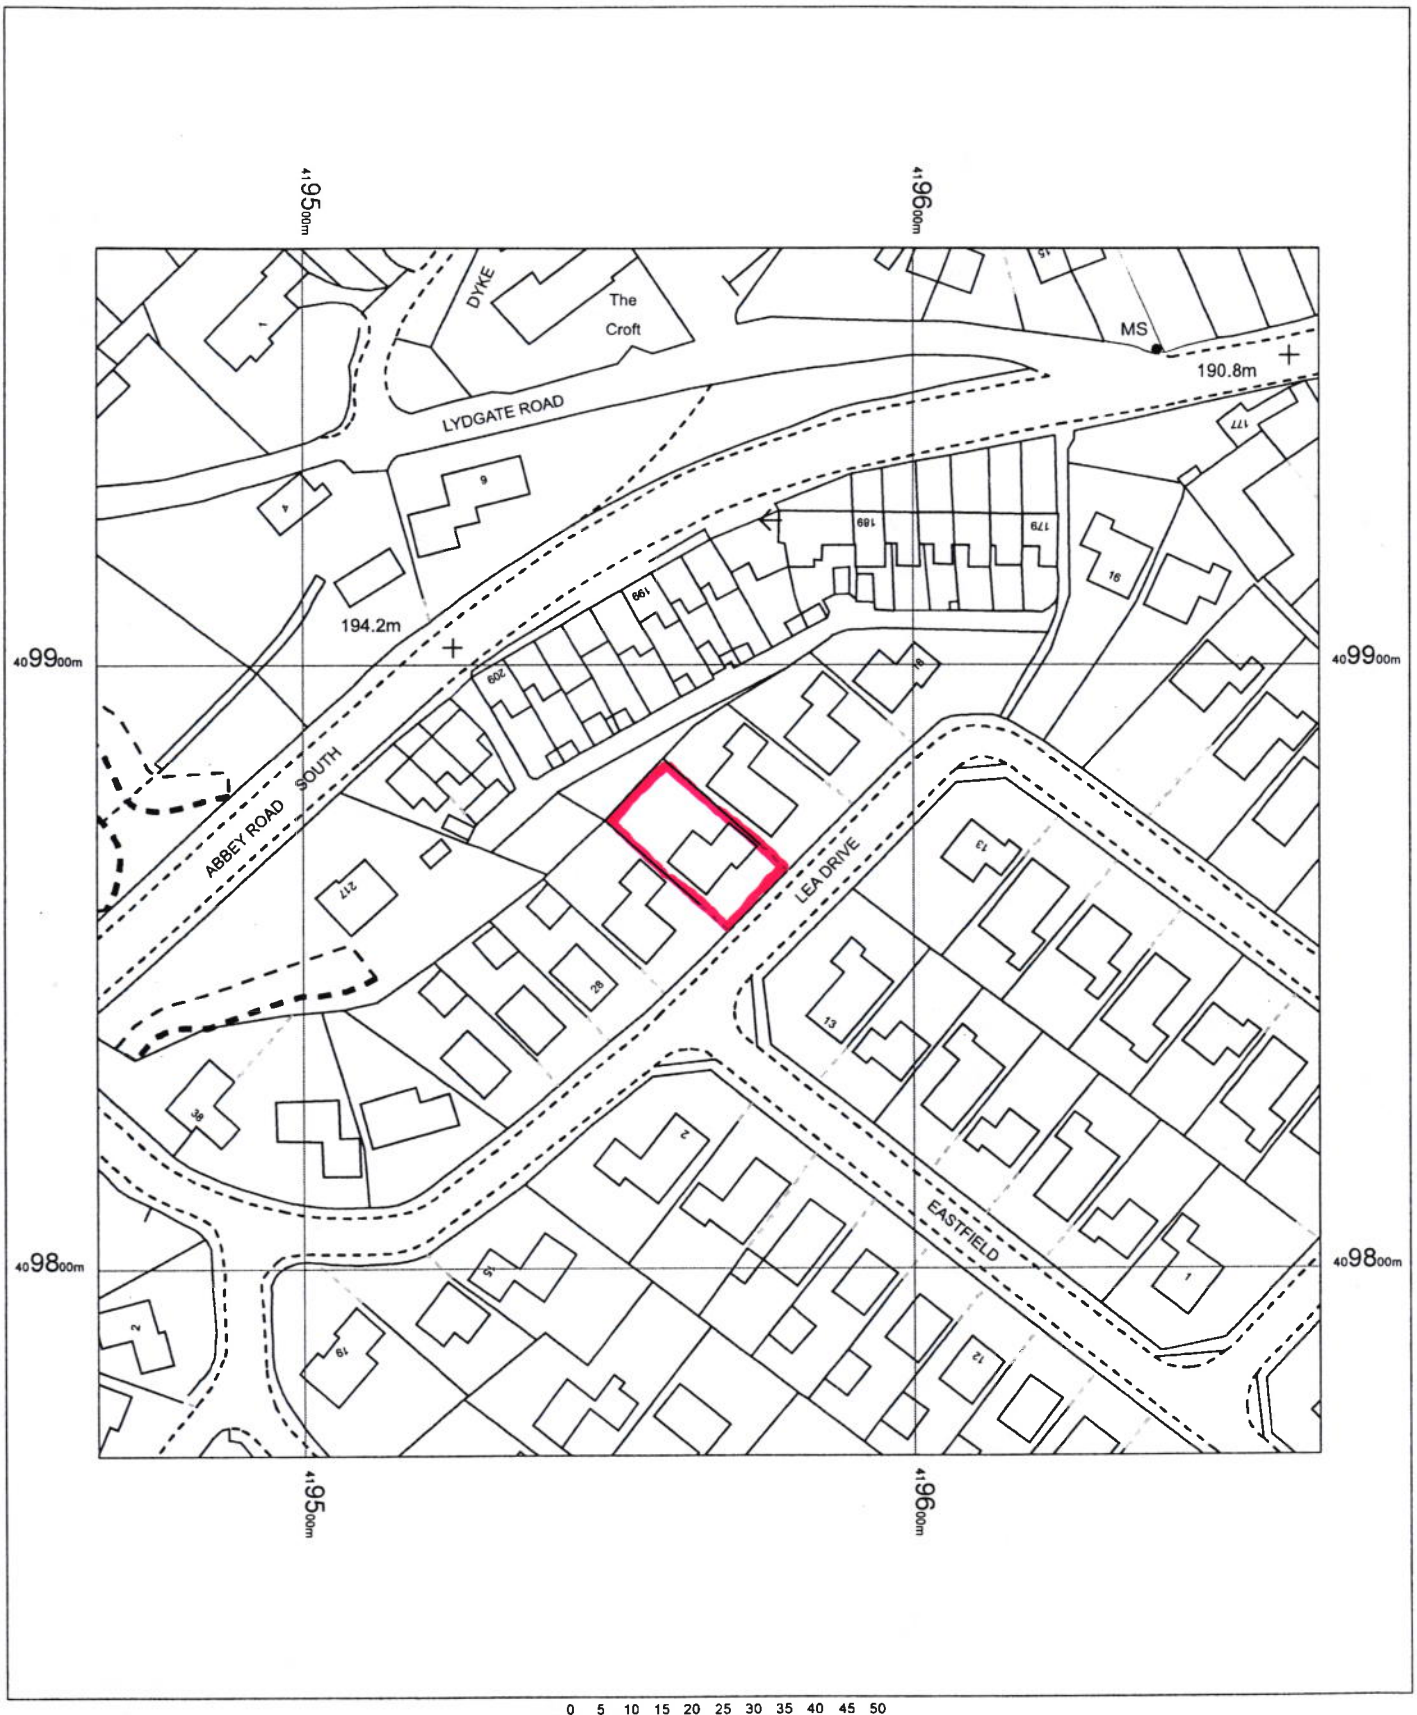

OS MasterMap 1250/2500/10000 scale
12 January 2017, ID: BW1-00590465
maps.blackwell.co.uk

1:1250 scale print at A4, Centre: 419566 E, 409869 N

©Crown Copyright and database rights 2016 OS 100019980

N

Data

BLACKWELL'S
www.blackwellmapping.co.uk

TEL: 0113 245 2623
comments@maps.blackwell.co.uk