

DO NOT SCALE

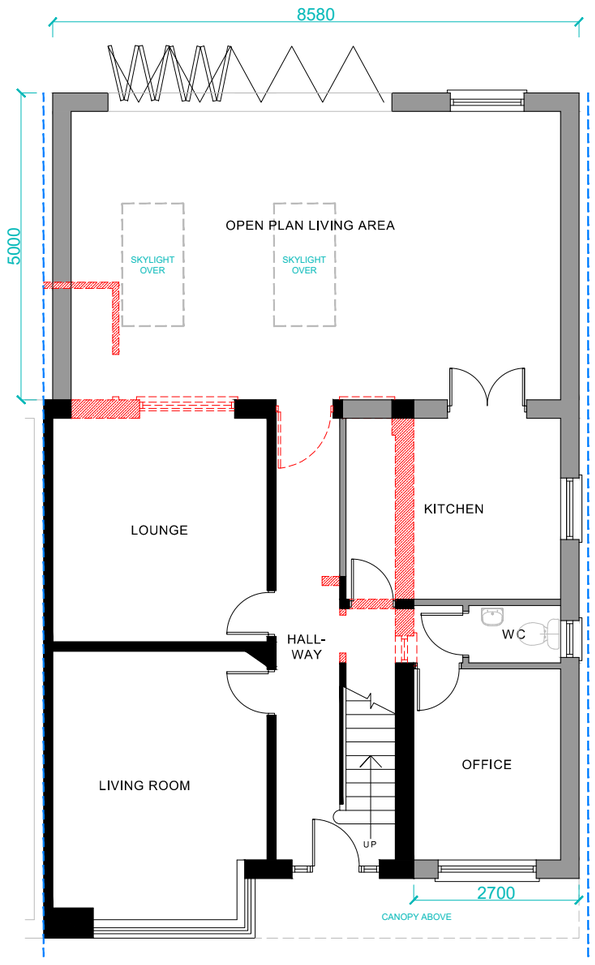


PROPOSED GROUND FLOOR PLAN

Scale 1:100 at A3

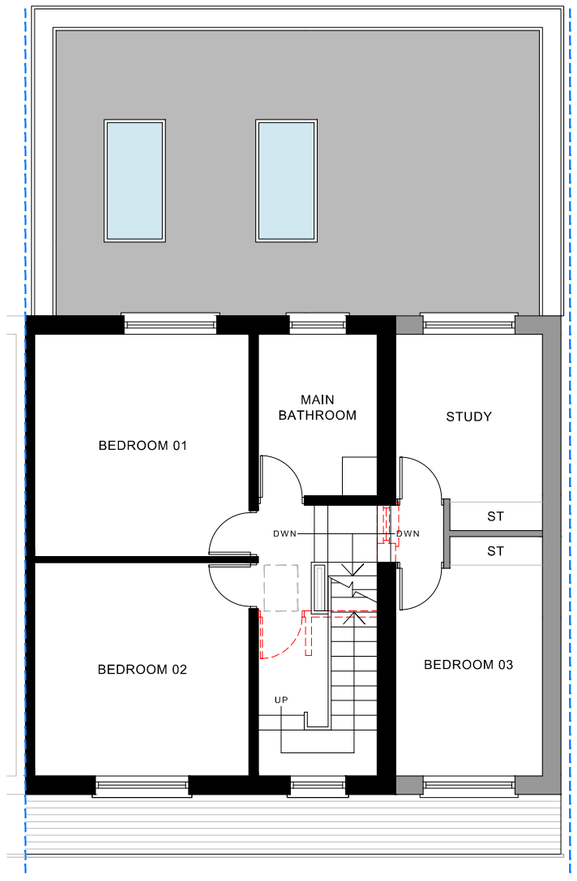

PROPOSED FIRST FLOOR PLAN

Scale 1:100 at A3

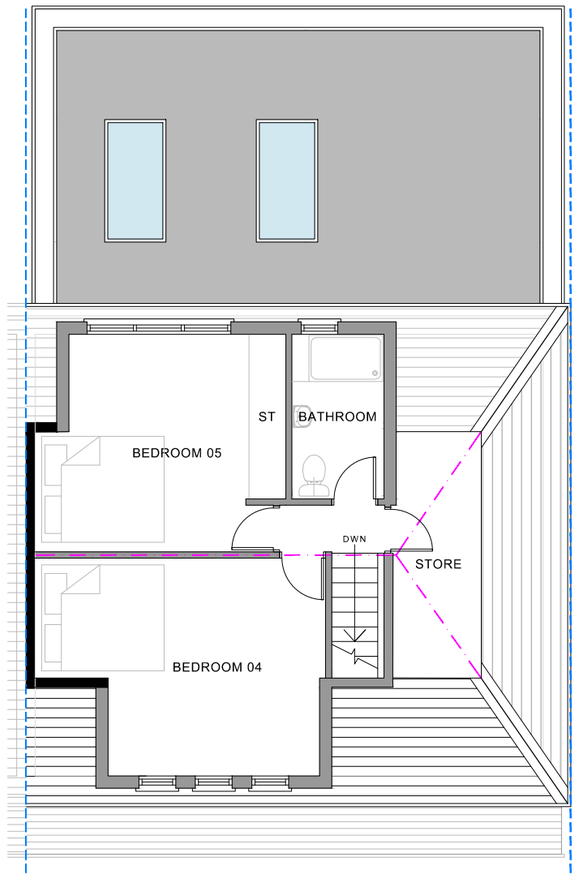

PROPOSED ROOF FLOOR PLAN

Scale 1:100 at A3

PROJECT INFORMATION

Client.
Mr M.Nadeem

Address.
23, Ripon Avenue, Fartown, Huddersfield, HD2 2QP

Project Title.
Double Storey Side and Single Storey Rear Extensions with Introduction of Front and Rear Dormers.

DRAWING DETAILS

Project Ref.
IQ17.040.P

Drawing Title.
Proposed Floor Plans

Drawing Type.
Proposed

Drawing No.
04

Scale.
1:50 @ A1
1:100 @ A3

Drawn/Checked.	Description.	Rev.
LZ	Planning Application	-

NOTES

This drawing is for information only.

STUDIO IQ

The Studio. No. 96 Blacker Road, Huddersfield, HD1 5HN

Tel. +44 (0)1484 309 394
Email. studio@iq-arch.com

Web. www.iq-arch.com

This drawing and design is the copyright of 'Studio IQ' and may not be reproduced, retained or disclosed to any unauthorised person in any form whatsoever without prior express or written consent. Figured dimensions to be taken in preference to those scaled. All dimensions to be checked on site and taken in preference to those shown.

ALL MEASUREMENTS ARE APPROXIMATE