DO NOT SCALE

1. K-Render; Colour - White;
2. Roof Tiles to Match Existing;
3. Smooth Face Stone Cill / Header;
4. Dormer(s) to be Clad in Matching Roof Tiles;
5. uPVC Glazing to match Existing; Frame Colour - White;
6. Aluminium Bi-folding Door; Frame Colour - White;
7. Smooth Face Stone Coping;
8. Two Course Brick Band; Brick Colour - Grey;
9. Stone Face to Match Existing;
10. Extended Canopy to Match Existing.

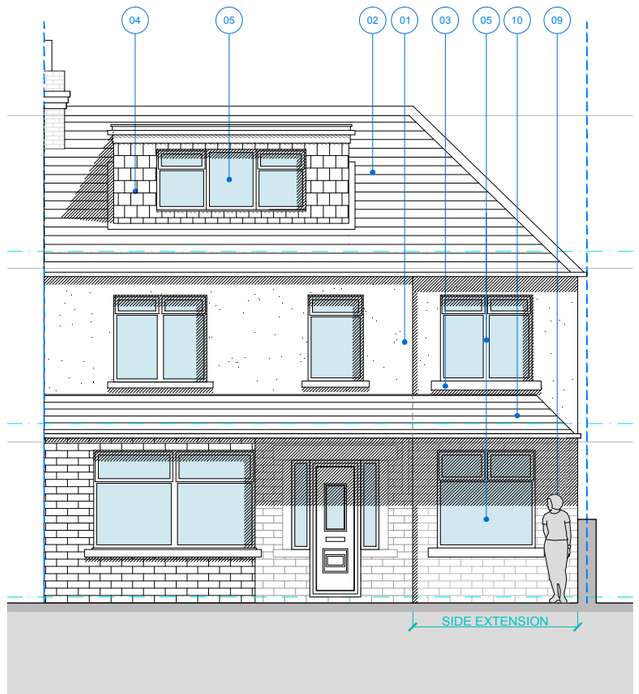


PROPOSED FRONT (NORTH-WEST) ELEVATION

Scale 1:100 at A3

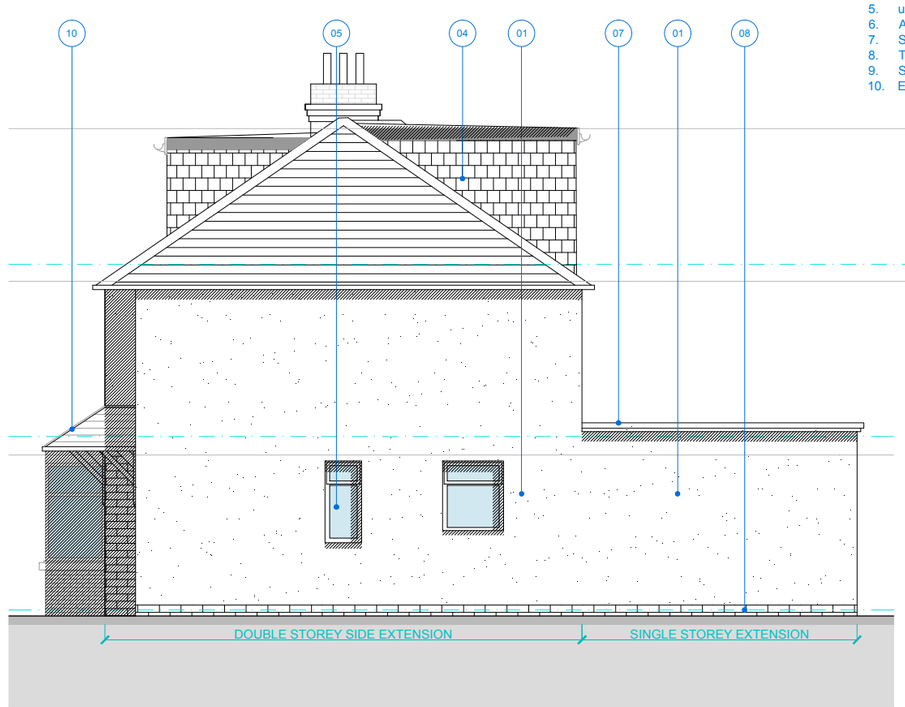


PROPOSED SIDE (NORTH-EAST) ELEVATION

Scale 1:100 at A3

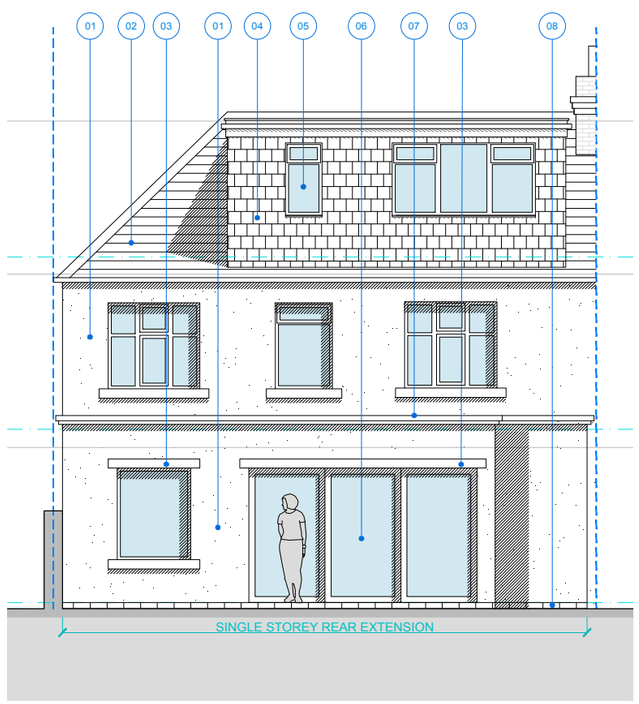


PROPOSED REAR (SOUTH-EAST) ELEVATION

Scale 1:100 at A3

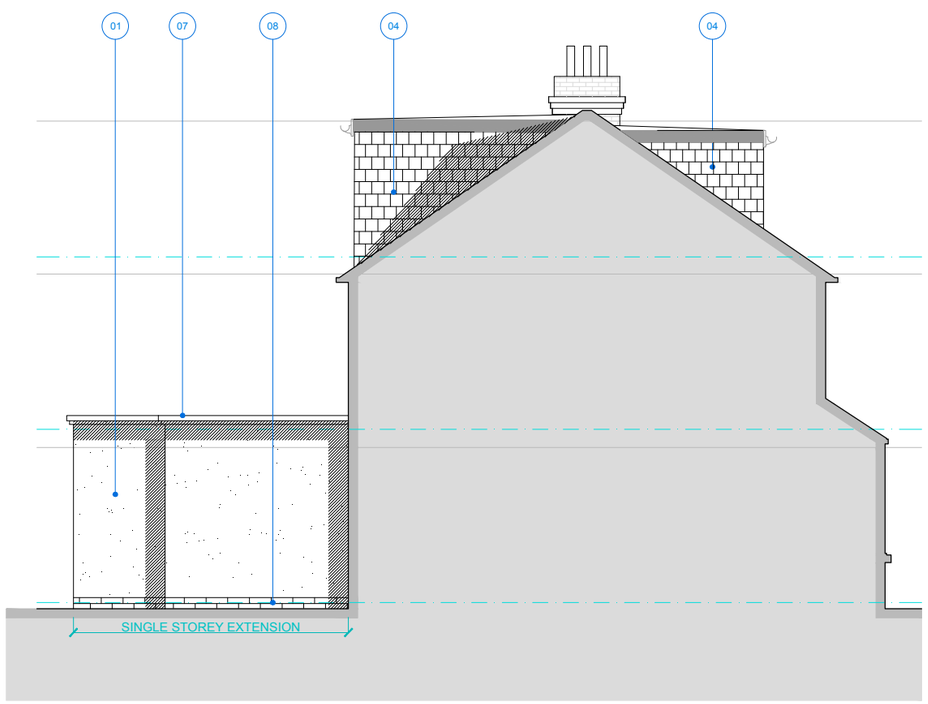


PROPOSED SIDE (SOUTH-WEST) ELEVATION

Scale 1:100 at A3

ALL MEASUREMENTS ARE APPROXIMATE

## PROJECT INFORMATION

**Client.**
Mr M.Nadeem

**Address.**
23, Ripon Avenue, Fartown, Huddersfield, HD2 2QP

**Project Title.**
Double Storey Side and Single Storey Rear Extensions with Introduction of Front and Rear Dormers.

## DRAWING DETAILS

**Project Ref.**
IQ17.040.P

**Drawing Title.**
Proposed Elevations

**Drawing Type.**
Proposed

**Drawing No.**
05

**Scale.**
1:50 @ A1
1:100 @ A3

| Drawn/Checked. | Description. | Rev. |
|---|---|---|
| LZ / MAI | Planning Application | - |
| ED | Drawing(s) updated in-line with Planning Officer comments. | A |

## NOTES

This drawing is for information only.

***The Studio***. No. 96 Blacker Road, Huddersfield, HD1 5HN

**Tel.** +44 (0)1484 309 394
**Email.** studio@iq-arch.com

**Web.** www.iq-arch.com

This drawing and design is the copyright of 'Studio IQ' and may not be reproduced, retained or disclosed to any unauthorised person in any form whatsoever without prior express or written consent. Figured dimensions to be taken in preference to those scaled. All dimensions to be checked on site and taken in preference to those shown.