HomeLife
Supported Accommodation

Contractors and consultants are not to scale dimensions from this drawing.

Site dimensions are to be checked before work is started.
Work to figured dimensions only.
LAGP accepts no responsibilty for any unauthorised amendments to the drawing and does not permit unauthorised copying of the drawing.
This drawing is copyright and remains the property of LAGP unless otherwise agreed.

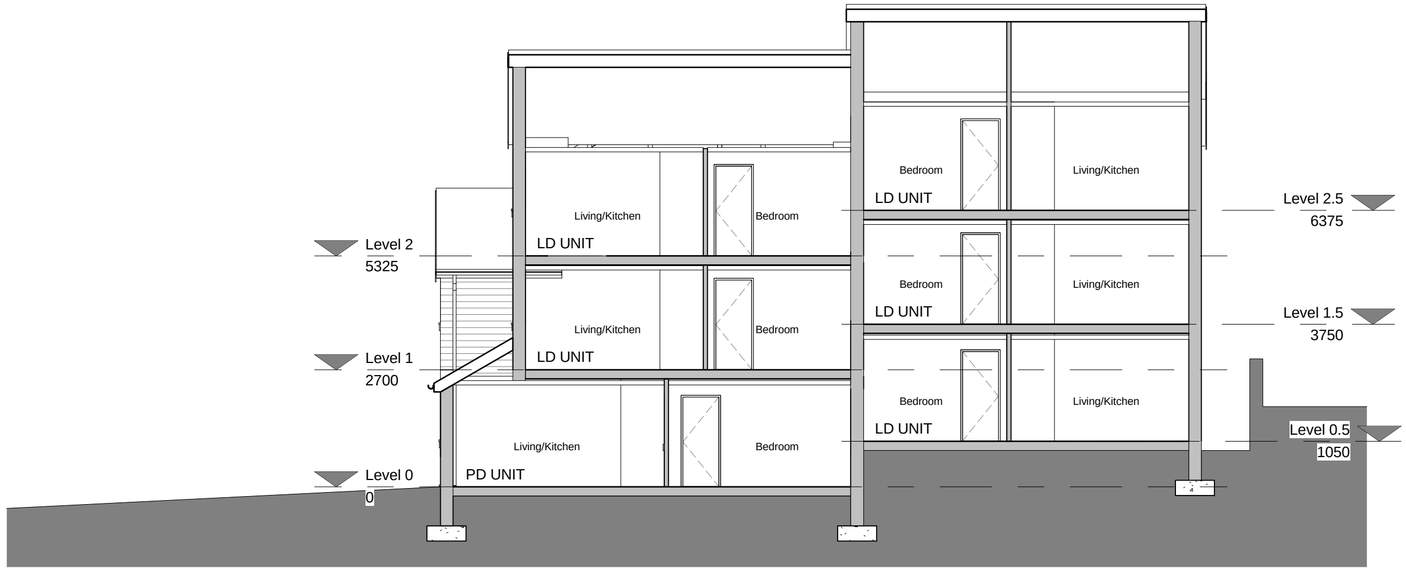

1 Section A-A

1 : 100

Rev	Date	Description	Issued by

LAGP Chartered Architects

Kings Dock Mill, Tabley Street, Liverpool. L1 8DB

Telephone: +44(0)151 703 0798 Email: jp@lagp.co.uk

Client	HomeLife
Job title	Wood View, Huddersfield
Drawing title	Section A-A

Scale: 1:100 @ A2	Drawn: JAN	Checked:	Date: June 17
Job number: 170112	Drawing number: PL 004		Rev:

Original size 100mm @ A2